



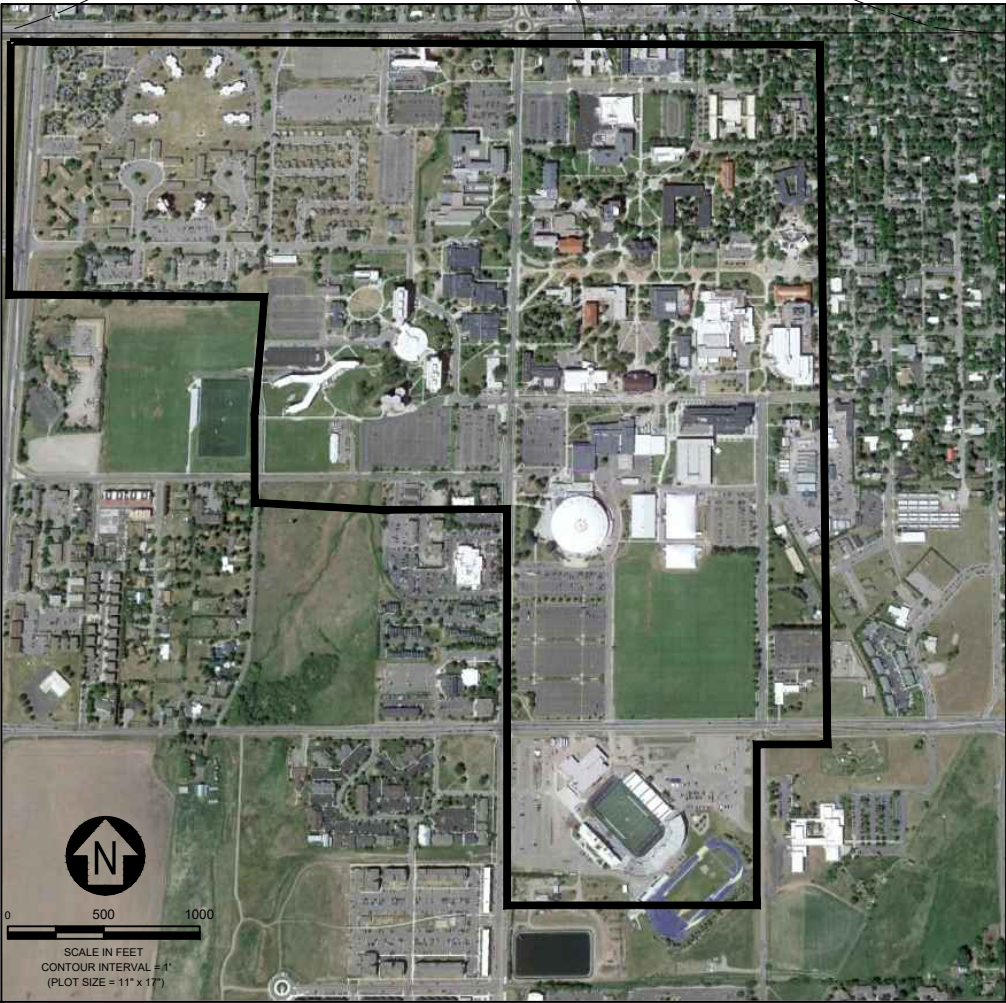

PREPARED FOR:

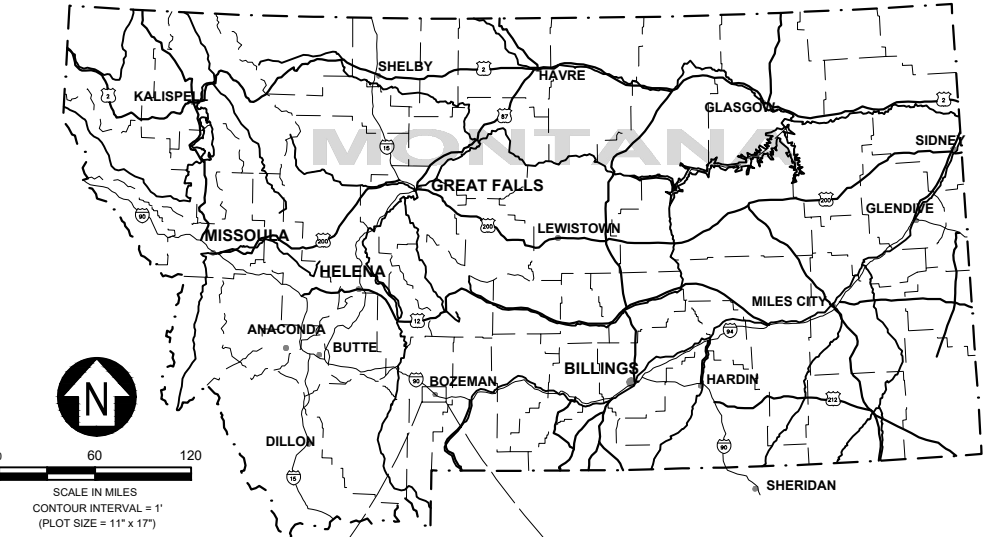

CAMPUS PLANNING, DESIGN & CONSTRUCTION
MONTANA STATE UNIVERSITY
BOZEMAN, MT
PHONE: 406-994-4131
FAX: 406-994-6572

PREPARED BY:



DJ&A, P.C.
220 W. LAMME
SUITE 1D
BOZEMAN, MT 59715
PHONE: 406-721-4320

PPA#: 24-1177

PARKING MAINTENANCE 2025

MONTANA STATE UNIVERSITY

BOZEMAN, MT


SHEET SET INDEX	
SHEET NUMBER	SHEET TITLE
GI0-1	COVER
GP0-1	NOTES LEGEND
GP0-2	KEY MAP
CP1-1	N. HEDGES LOT
CP1-2	ROSKIE LOT
CP1-3	S. HEDGES LOT
CP1-4	S. 12TH AVENUE LOT
CP1-5	DEER STREET LOT
CP1-6	GREENHOUSE LOT
CP1-7	W. LINFIELD LOT
CP1-8	LANGFORD LOT
CP1-9	LEWIS & CLARK LOT
CP1-10	NAIC PARKING GARAGE
CP1-13	HUFFMAN LOT
CP1-15(N)	S. FIELDHOUSE LOT (NORTH)
CP1-15(S)	S. FIELDHOUSE LOT (SOUTH)
CP1-16	HAMILTON LOT
CP1-19	E. LINFIELD LOT
CP1-20	STADIUM LOT WEST
CP1-25	STADIUM LOT NORTHEAST
CP1-21	LINCOLN LOT
CP1-22	QUADS LOT
CP1-23	HARRISON ST. LOT
CP1-24	S. 7TH RESERVED LOT
CP1-26	BISON & BOBCAT LOT
CP1-27	YELLOWSTONE LOT
CP1-28	HYALITE HALL
CP1-29	S. 13TH HYALITE HALL DROP OFF LOOP
CP1-30	12TH AVE. N. HEDGES LOT

SHEET SET INDEX	
SHEET NUMBER	SHEET TITLE
CP1-31	N 12TH AVE
CP1-32	S 12TH AVE
CP1-33	HARRISON ADA STRIPING AT HAPNER
CP1-34	HAPNER HALL LOOP
CP1-35	SWINGLE HEALTH CENTER SERVICE DRIVE
CP1-36	NAH DROP OFF
CP1-37	FIELD HOUSE SERVICE DRIVE
CP1-38	JEFFERSON HALL LOT
CP1-39	PLANT GROWTH CENTER SERVICE DRIVE
GP0-3	FGH KEY MAP
CP1-41	MCINTOSH COURT WEST
CP1-42	MCINTOSH COURT NORTHEAST
CP1-43	BRANEGAN COURT NORTH
CP1-44N	NORTH SIDE OF S. 15TH. ST.
CP1-44S	SOUTH SIDE OF S. 15TH ST.
CP1-45	BRANEGAN CT. SOUTH
CP1-46	GLACIER CT. & FOX ST.
CP1-47	JULIA MARTIN WEST
CP1-48	JULIA MARTIN EAST
CP1-49	KOCH TOWER APARTMENTS
CP1-50E	W. GARFIELD ST.
CP1-50W	W. GARFIELD ST.
CP1-51E	E. PAISLEY CT.
CP1-51W	W. PAISLEY CT.
CP1-52	AUXILLARY SERVICES
CP1-53	GOPHER LOT
CP1-54	SOB BARN LOT
C5-1	PARKING LOT DETAILS



MSU-CPDC
MONTANA STATE
UNIVERSITY
BOZEMAN, MONTANA
PHONE: 406.994.5413
FAX: 406.994.5665

PARKING
MAINTENANCE 2025

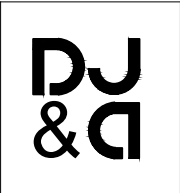

DRAWN BY: V. NEARY		
REVIEWED BY: S. ESLINGER		
REV.	DESCRIPTION	DATE

PPA#24-1177

SHEET TITLE

COVER

SHEET
GI0-1

DATE
01/15/2025

GENERAL NOTES

1.

EXISTING UTILITIES ARE NOT SHOWN IN THESE PLANS, IT IS THE RESPONSIBILITY OF THE CONTRACTOR TO VERIFY LOCATIONS OF ALL UTILITIES THAT MAY BE IMPACTED BY THIS PROJECT. THE CONTRACTOR SHALL BE RESPONSIBLE FOR CONTACTING ANY AND ALL UTILITIES IN THE AREA A MINIMUM OF 48 HRS PRIOR TO PERFORMING ANY EXCAVATION ON THIS PROJECT. CONTACT ONE-CALL FOR UTILITY LOCATES 1-800-424-5555.

2.

CONTRACTOR IS RESPONSIBLE FOR EXISTING CONDITIONS AND SHALL FIELD VERIFY EXISTING CONDITIONS AT THE SITE PRIOR TO CONSTRUCTION. WHERE CONDITIONS ENCOUNTERED WHICH APPEAR DIFFERENT FROM THOSE INDICATED ON THE PLANS OR IN THE SPECIFICATIONS, THE CONTRACTOR SHALL NOTIFY THE ENGINEER PRIOR TO THE PERFORMANCE OF WORK.

3.

SPECIFICATIONS: ALL WORK SHALL CONFORM TO THE 7TH EDITION OF THE MONTANA PUBLIC WORKS STANDARD SPECIFICATIONS (MPWSS) AND MODIFICATIONS THERETO. IN CASE OF A CONFLICT BETWEEN REGULATORY OR STANDARD SPECIFICATIONS, THE MORE STRINGENT REQUIREMENT WILL PREVAIL.

4.

FEES: ALL FEES REQUIRED FOR THIS PROJECT SHALL BE OBTAINED AND PURCHASED BY THE CONTRACTOR.

5.

DISPOSAL: ALL MATERIALS DESIGNATED FOR REMOVAL BECOME THE PROPERTY OF THE CONTRACTOR UPON REMOVAL AND ARE TO BE DISPOSED OF IN AN ENVIRONMENTALLY FRIENDLY SAFE MANNER IN ACCORDANCE WITH ALL LOCAL, STATE AND FEDERAL REQUIREMENTS.

6.

NO STORAGE OF CONSTRUCTION MATERIALS AND/OR EQUIPMENT HAS BEEN DESIGNATED. THE CONTRACTOR SHALL BE RESPONSIBLE FOR THEIR OWN MATERIAL AND EQUIPMENT STORAGE AREA.

7.

THE CONTRACTOR SHALL PROTECT ADJACENT SITES FROM DAMAGE DURING CONSTRUCTION.

8.

LOTS & STREET CLOSURES SHALL BE COORDINATED WITH & APPROVED BY MSU PARKING, MSU PDC, AND MSU FAMILY GRADUATE HOUSING STAFF 72 HOURS PRIOR TO CLOSURE.

9.

ALL AREAS DISTURBED DURING CONSTRUCTION SHALL BE RESTORED TO EXISTING CONDITION CONDITION AT THE CONTRACTORS EXPENSE.

10.

THE CONTRACTOR SHALL ROUT & CRACK SEAL ALL CRACKS PRIOR TO APPLYING SEAL COAT.

11.

THE CONTRACTOR SHALL REMOVE ALL DEBRIS, OIL STAINS, VEHICLE FLUIDS, ANY ANY OTHER CONTAMINANTS PRIOR TO APPLYING SEAL COAT.

12.

THE CONTRACTOR SHALL REMOVE ~~ALL~~ CURB PAINT PRIOR TO THE APPLICATION OF NEW CURB PAINT VIA SAND BLASTING OR EQUIVALENT METHOD NOT REQUIRING THE USE OF CHEMICALS. THE SELECTED METHOD MUST ENSURE PROPER SURFACE PREPARATION WITHOUT CAUSING DAMAGE TO THE CURB.

13.

AMBIENT AIR TEMPERATURE SHALL BE AT LEAST 50° F & RISING BEFORE APPLYING ANY SEAL COAT.

14.

ALL DIMENSIONS & AREAS ARE APPROXIMATE. CONTRACTOR TO BE PAID BY IN-PLACE QUANTITIES.

15.


CONTRACTOR IS RESPONSIBLE FOR PURCHASING PARKING PERMITS FROM MSU FOR WORK CREW. SEE PARKING SERVICES AT 17TH & KAGY. ALL VEHICLES OTHER THAN MATERIALS DELIVERY TRUCKS MUST HAVE VALID PARKING PERMIT AND BE PARKED IN DESIGNATED MSU PARKING LOT.

16.

WHERE CURB PAINTING IS DESIGNATED, LIMIT PAINT EXTENTS TO CURB. SIDEWALKS & WALKWAYS WILL NOT BE PAINTED


17.

CONTRACTOR SHALL USE STRING LINES FOR ALL PARKING STALL PAINTING TO ENSURE ALL PARKING STALL LINES ARE THE SAME LENGTH.
- LEGEND
- | | | | |
|--|-----------------------------------|--|------------------------------|
| | EXISTING CONTOUR (1.00' INTERVAL) | | EXISTING LIGHT POLE |
| | EXISTING CURB & GUTTER | | EXISTING ELECTRIC METER |
| | EXISTING EDGE OF ASPHALT | | EXISTING JUNCTION BOX |
| | EXISTING EDGE OF GRAVEL | | EXISTING STORM MAIN |
| | EXISTING FENCE-BARBWIRE | | EXISTING STORM CULVERT |
| | EXISTING GUARDRAIL | | EXISTING CATCH BASIN |
| | EXISTING RAILROAD TRACKS | | EXISTING SANITARY SEWER MAIN |
| | EXISTING TRAFFIC SIGNAL | | EXISTING SEWER MANHOLE |
| | EXISTING SIGN | | EXISTING WATER MAIN |
| | EXISTING GAS LINE | | EXISTING GATE VALVE |
| | EXISTING FIBER OPTICS LINE | | EXISTING FIRE HYDRANT |
| | EXISTING TELE/COMMUNICATIONS LINE | | EXISTING WATER METER |
| | EXISTING PEDESTAL | | EXISTING WATER MANHOLE |
| | EXISTING OVERHEAD POWER | | EXISTING CURB STOP |
| | EXISTING BURIED POWER | | |
| | EXISTING UTILITY POLE | | |
| | EXISTING UTILITY ANCHOR | | |
- ABBREVIATIONS
- | | |
|----------|-----------------------|
| ABAND. | ABANDON IN-PLACE |
| C.B. | CATCH BASIN |
| CL | CENTERLINE |
| CMP | CORRUGATED METAL PIPE |
| CP | CONTROL POINT |
| DH | DRILL HOLE |
| EA | EACH |
| EL. | ELEVATION |
| EOP | EDGE OF PAVEMENT |
| FL | FLOWLINE |
| GA | GUY ANCHOR |
| L.F. | LINEAL FEET |
| SD | STORM DRAIN |
| SF | SQUARE FOOT |
| PP | POWER POLE |
| (TYP) | TYPICAL |
| UNK | UNKNOWN LOCATION |
| INV. EL. | INVERT ELEVATION |
| UGP | UNDERGROUND POWER |
| TEL | UNDERGROUND TELEPHONE |
-
- MSU-CPDC
MONTANA STATE UNIVERSITY
BOZEMAN, MONTANA
PHONE: 406.994.5413
FAX: 406.994.5665
- PARKING
MAINTENANCE 2025
-
- | | | |
|--------------------------|-------------|------|
| DRAWN BY: V. NEARY | | |
| REVIEWED BY: S. ESLINGER | | |
| REV. | DESCRIPTION | DATE |
| | | |
- PPA#24-1177
- SHEET TITLE
NOTES LEGEND
- SHEET
GPO-1
- DATE
01/15/2025
- Jan 21, 2025 - 10:31am - 2025 MSU Parking Maintenance_GENERAL.dwg
C:\dpe-pwork\dpj-prod\dms2619\

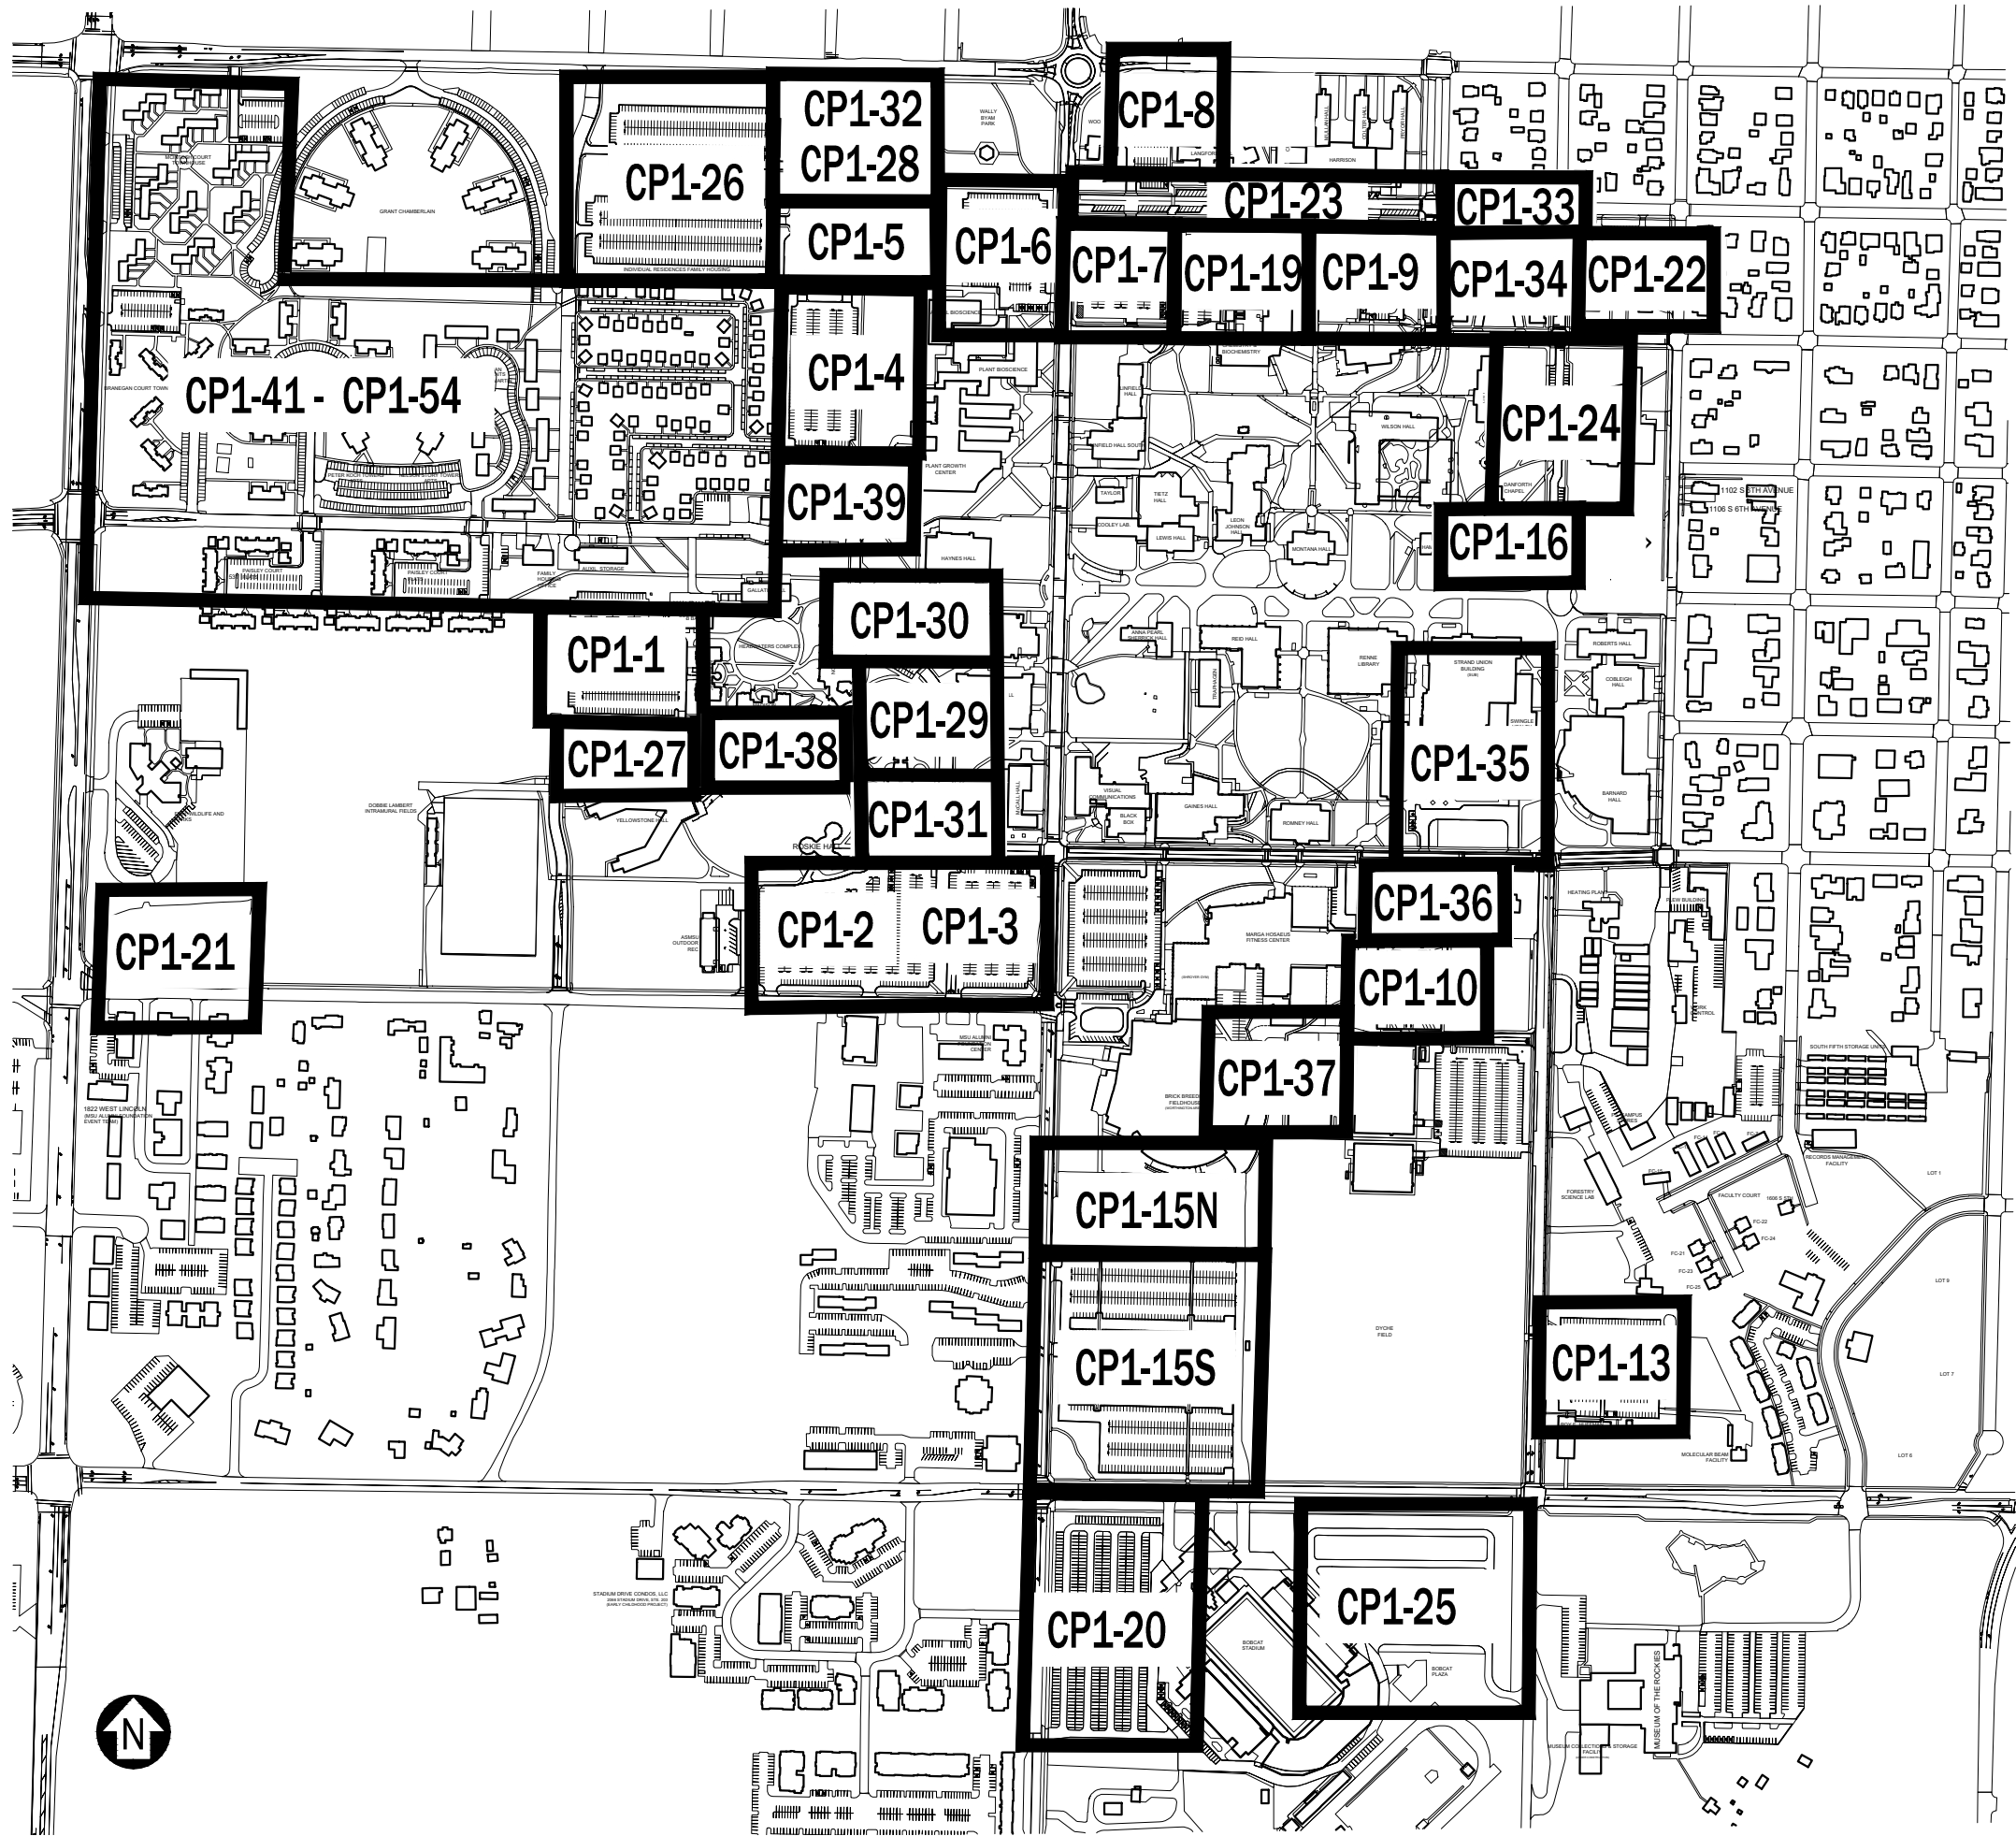

MSU-CPDC
MONTANA STATE
UNIVERSITY
BOZEMAN, MONTANA
PHONE: 406.994.5413
FAX: 406.994.5663

PARKING MAINTENANCE 2025

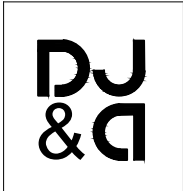

DRAWN BY: V. NEARY
REVIEWED BY: S. ESLINGER

REV.	DESCRIPTION	DATE

PPA#24-1177

SHEET TITLE

KEY MAP

SHEET

GP0-2

DATE
01/15/2025

Jan 21, 2025 - 10:32am - 2025 MSU Parking Maintenance_GEN.dwg
C:\djp-pwork\djp-prod\dms2619\

QUANTITY ESTIMATES		
UNITS	QUANTITY	UNIT
4" PAINT STRIPING	11,083	LF
YELLOW CURB PAINT	500	LF
RED CURB PAINT	147	LF
"NO PARKING" HATCHED DESIGNATION	2,591	SF
"NO PARKING" PAVEMENT MARKING	28	EA
CURB PAINT REMOVAL	647	LF
LOT AREA	156,107	SF

MAINTENANCE HISTORY	
YEAR	MAINTENANCE PERFORMED
2023 & 2024	CLEANED, CRACK SEALED, AND RESTRIPEDED PARKING LOT. "NO PARKING" PAINT REPAINTED. CURBS PAINTED RED AND YELLOW.




0 30 60
SCALE IN FEET
CONTOUR INTERVAL = 1'
(PLOT SIZE = 11" x 17")



MSU-CPDC
MONTANA STATE UNIVERSITY
BOZEMAN, MONTANA
PHONE: 406.994.5413
FAX: 406.994.5665

PARKING
MAINTENANCE 2025



DRAWN BY: B. SMAIL
REVIEWED BY: S. ESLINGER

REV.	DESCRIPTION	DATE

PPA#24-1177

SHEET TITLE
ROSKE LOT
LOT 2



SHEET
CP1-2

DATE
01/15/2025

Jan 21, 2025 - 10:32am - 2025 MSU Parking Maintenance_GEN.dwg
C:\djp-pwork\djp-prod\dms2619\

QUANTITY ESTIMATES		
UNITS	QUANTITY	UNIT
4" PAINT STRIPING	5,775	LF
YELLOW CURB PAINT	211	LF
ARROWS/MISC PAVEMENT MARKING	15	EA
"NO PARKING" HATCHED DESIGNATION	1,051	SF
CURB PAINT REMOVAL	211	SF
LOT AREA	78,655	SF
ARROWS	3	EA
"NO PARKING" PAVEMENT MARKING	12	EA

MAINTENANCE HISTORY	
YEAR	MAINTENANCE PERFORMED
2023	CLEANED, CRACK SEALED, AND RESTRIPE PARKING LOT. "NO PARKING" PAINT REPAINTED. CURBS PAINTED YELLOW.
2024	CLEANED, CRACK SEALED, AND RESTRIPE PARKING LOT. "NO PARKING" PAINT REPAINTED. CURBS PAINTED YELLOW. NEW ADA PARKING POSTS AND SIGNAGE.

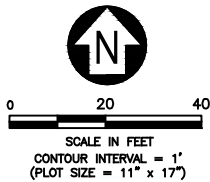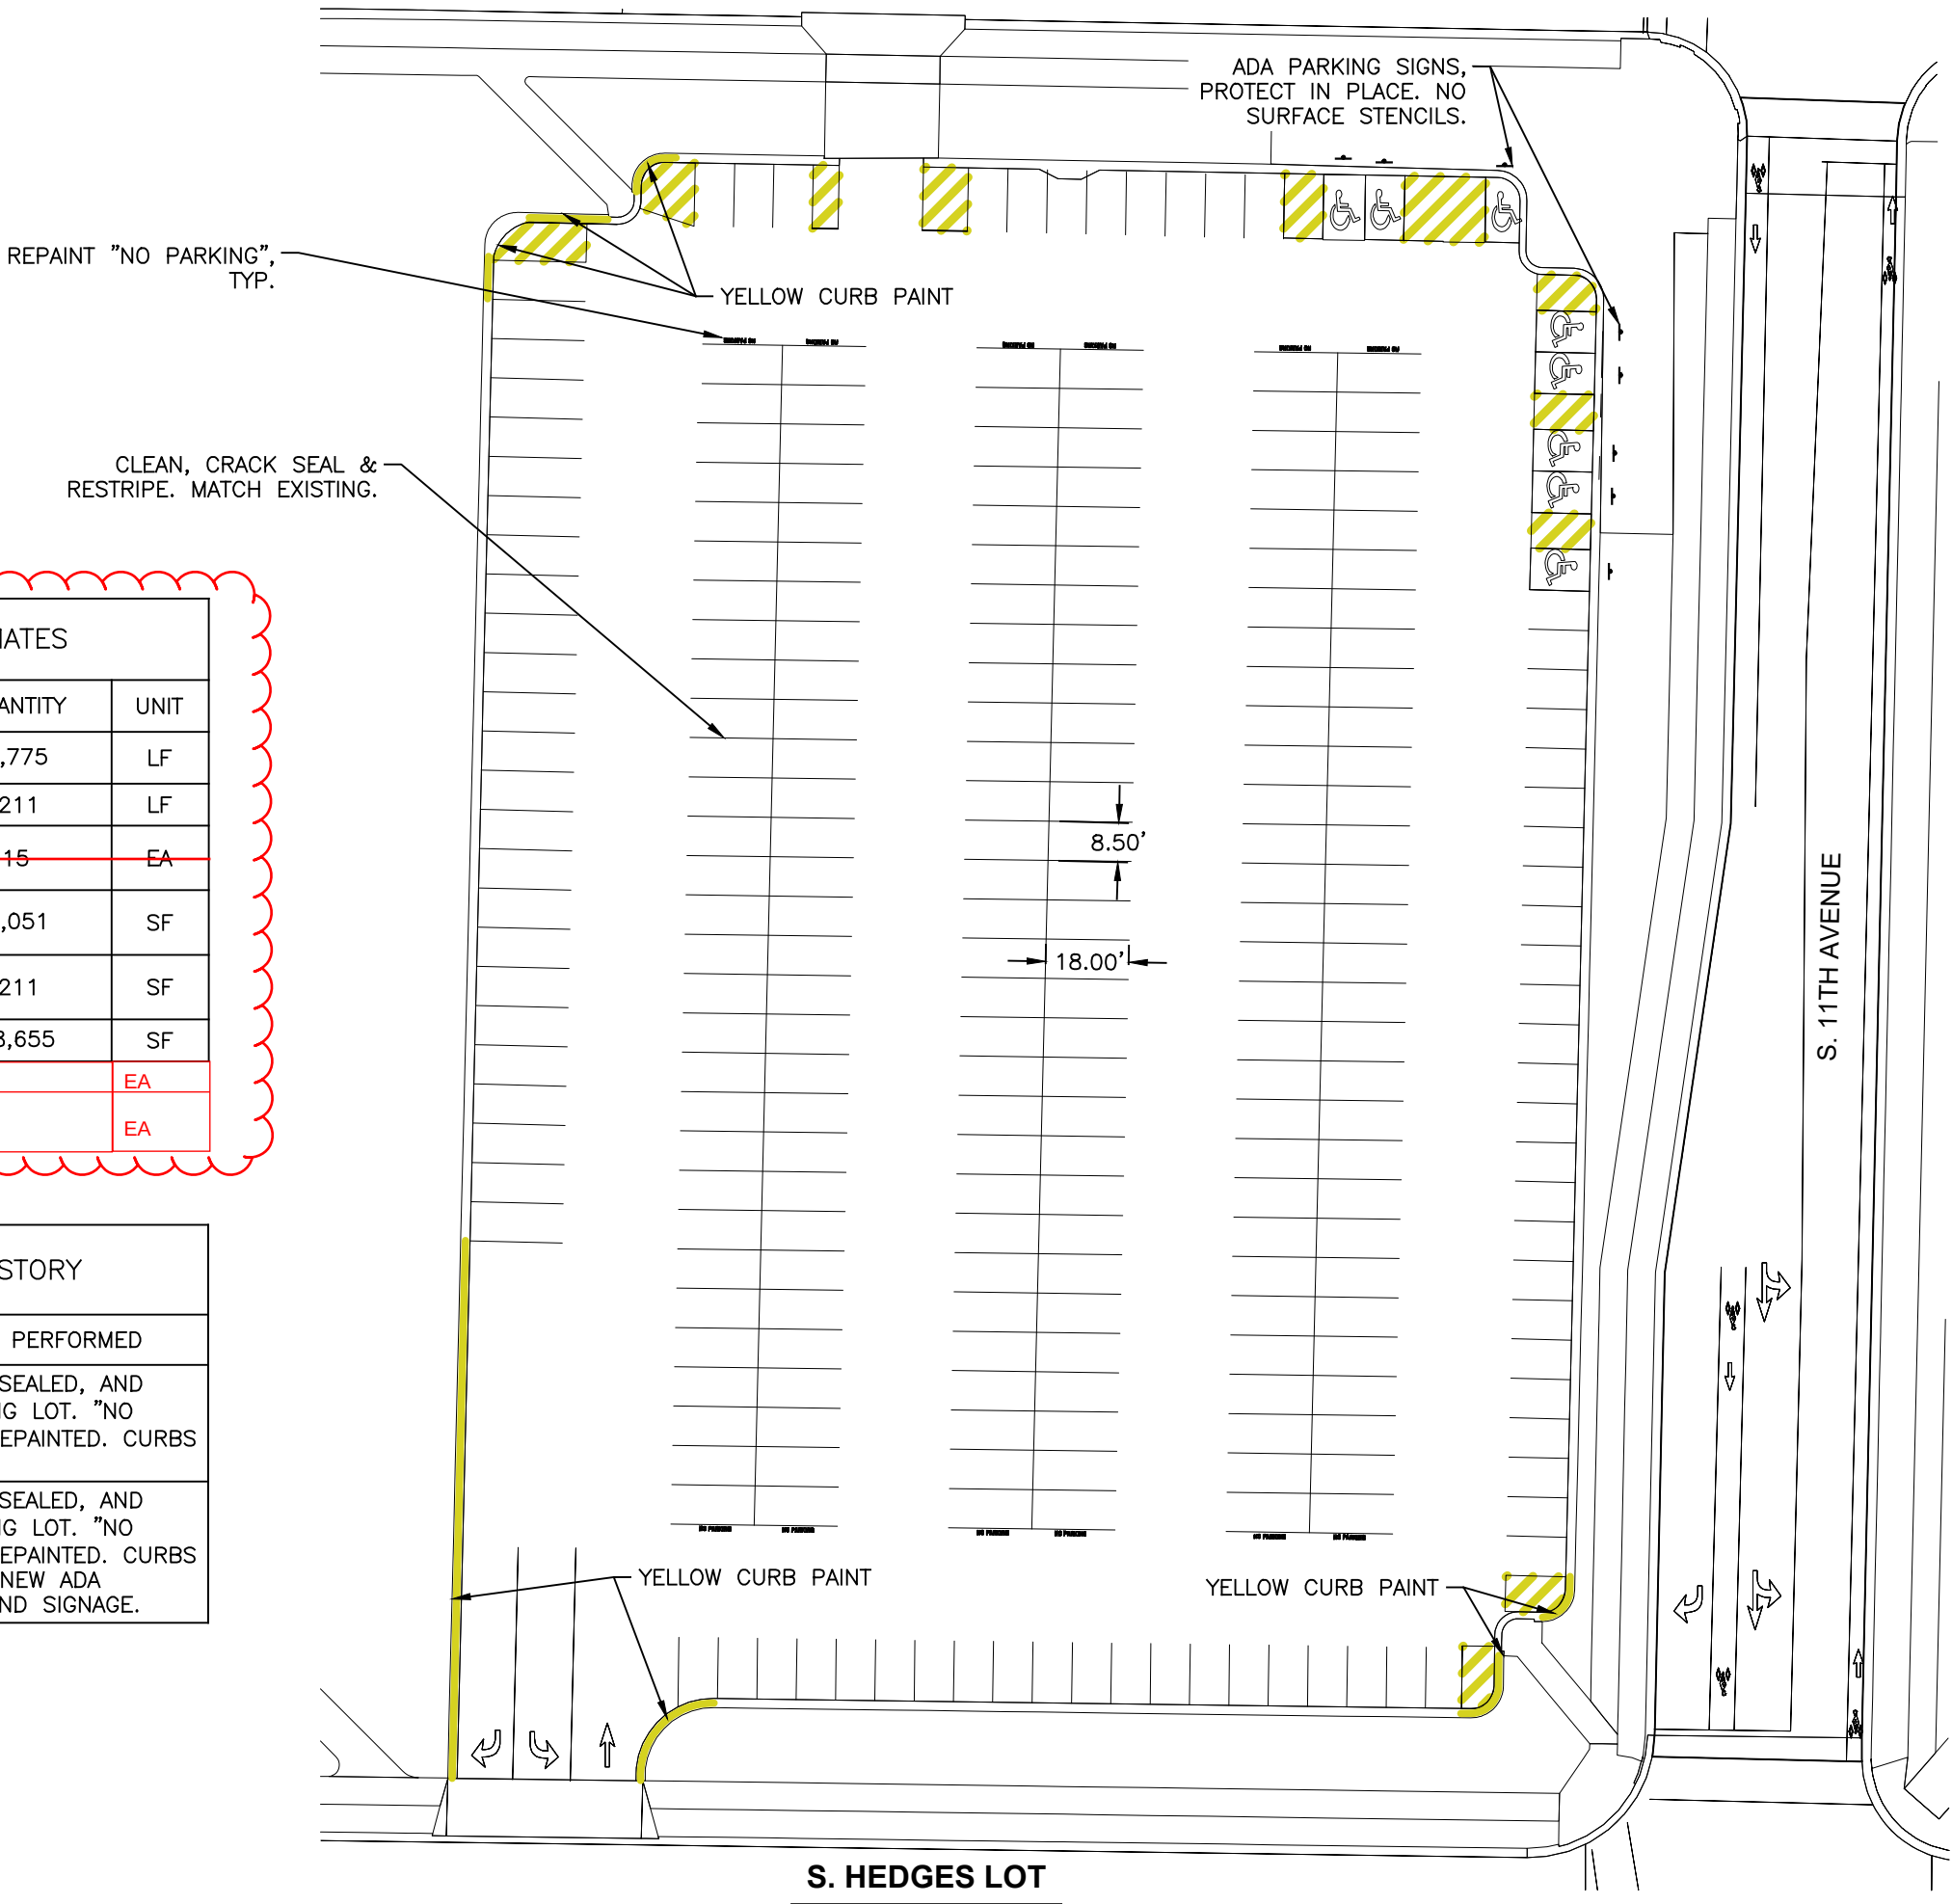

MONTANA STATE UNIVERSITY

MSU-CPDC

MONTANA STATE UNIVERSITY
BOZEMAN, MONTANA
PHONE: 406.994.5413
FAX: 406.994.5665

PARKING MAINTENANCE 2025

D&D

DRAWN BY: B. SMAIL
REVIEWED BY: S. ESLINGER

REV.	DESCRIPTION	DATE

PPA#24-1177

SHEET TITLE

S. HEDGES LOT

LOT 3


SHEET

CP1-3

DATE

01/15/2025

Jan 21, 2025 - 10:32am - 2025 MSU Parking Maintenance_GEN.dwg
C:\djp-pwork\djp-prod\dms2619\

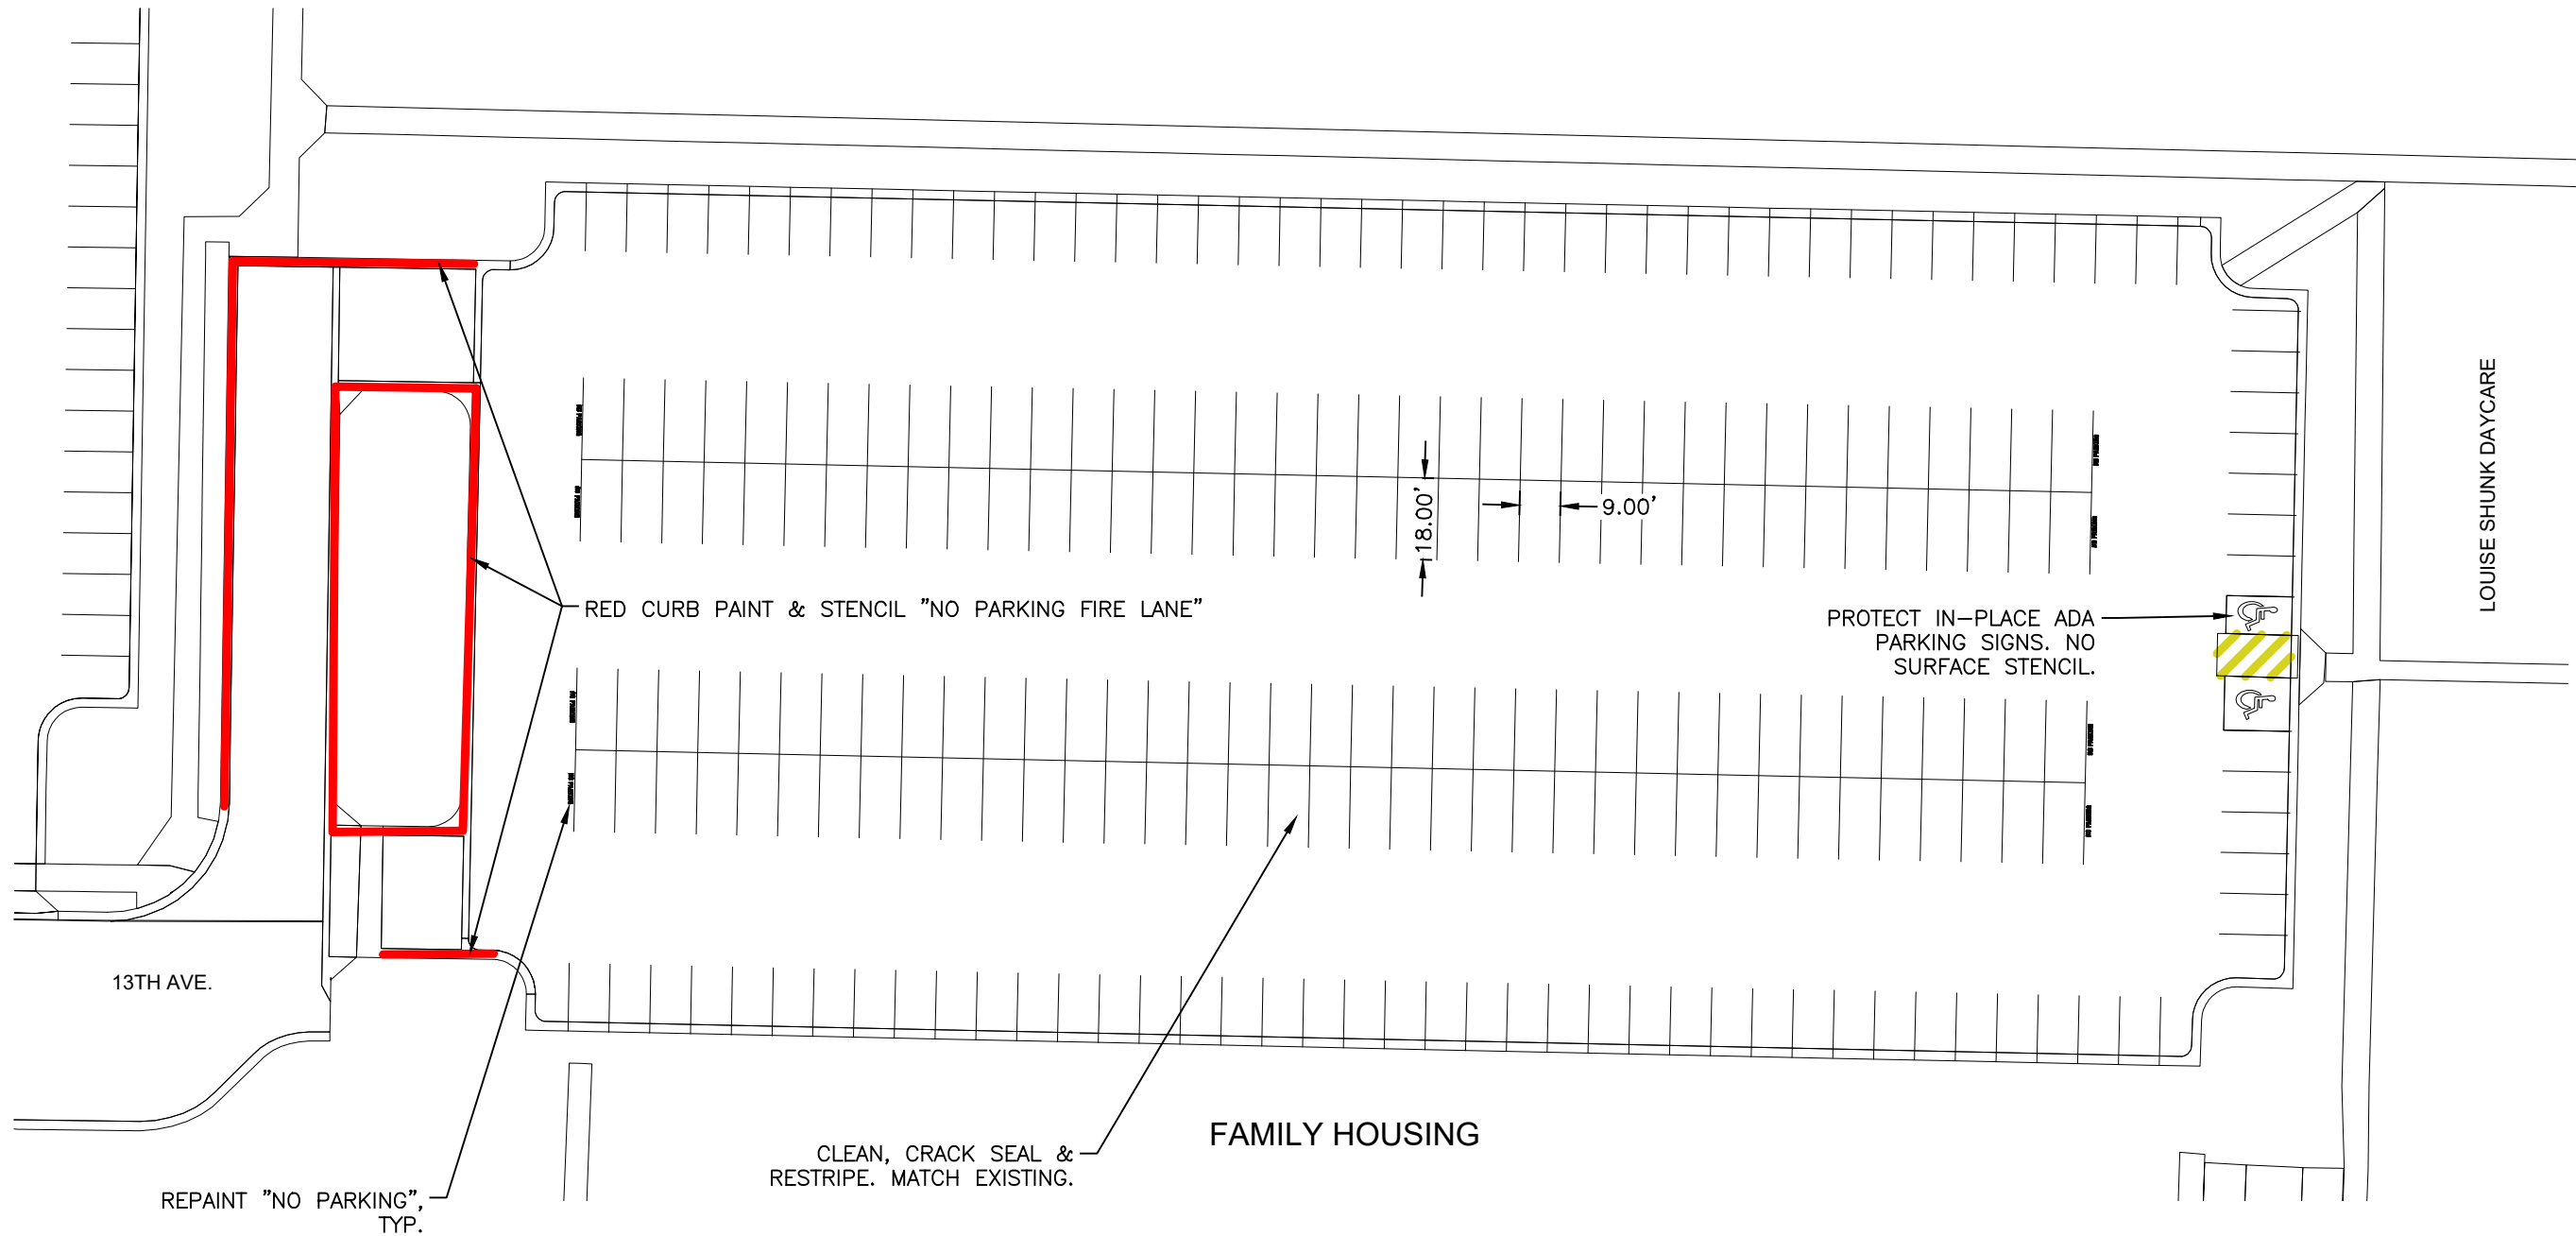


QUANTITY ESTIMATES

UNITS	QUANTITY	UNIT
4" PAINT STRIPING	4,865	LF
RED CURB PAINT	453	LF
"NO PARKING" PAVEMENT MARKING	8	EA
"NO PARKING" HATCHED DESIGNATION	153	SF
CURB PAINT REMOVAL	453	LF
LOT AREA	72,197	SF

MAINTENANCE HISTORY

YEAR	MAINTENANCE PERFORMED
2023 & 2024	CLEANED, CRACK SEALED, AND RESTRIPE D PARKING LOT. "NO PARKING" PAINT REPAINTED. CURBS PAINTED RED.

S. 12TH AVENUE LOT

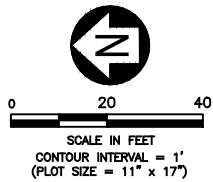

MSU-CPDC

MONTANA STATE
UNIVERSITY
BOZEMAN, MONTANA
PHONE: 406.994.5413
FAX: 406.994.5663

PARKING
MAINTENANCE 2025



DRAWN BY: B. SMAIL
REVIEWED BY: S. ESLINGER

REV.	DESCRIPTION	DATE

PPA#24-1177

SHEET TITLE

S. 12TH
AVENUE LOT

LOT 4

SHEET

CP1-4


DATE

01/15/2025


Jan 21, 2025 - 10:32am - 2025 MSU Parking Maintenance_GEN.dwg
C:\dpe-pwork\dpe-prod\dms26319\

QUANTITY ESTIMATES		
UNITS	QUANTITY	UNIT
4" PAINT STRIPING	3,236	LF
YELLOW CURB PAINT	201	LF
RED CURB PAINT	459	LF
"NO PARKING" PAVEMENT MARKING	8	EA
"NO PARKING" HATCHED DESIGNATION	213	SF
CURB PAINT REMOVAL	660	LF
LOT AREA	51,689	SF

MAINTENANCE HISTORY	
YEAR	MAINTENANCE PERFORMED
2023 & 2024	CLEANED, CRACK SEALED, AND RESTRIPE. NEW "NO PARKING" PAINT REPAINTED. CURBS PAINTED RED AND YELLOW.

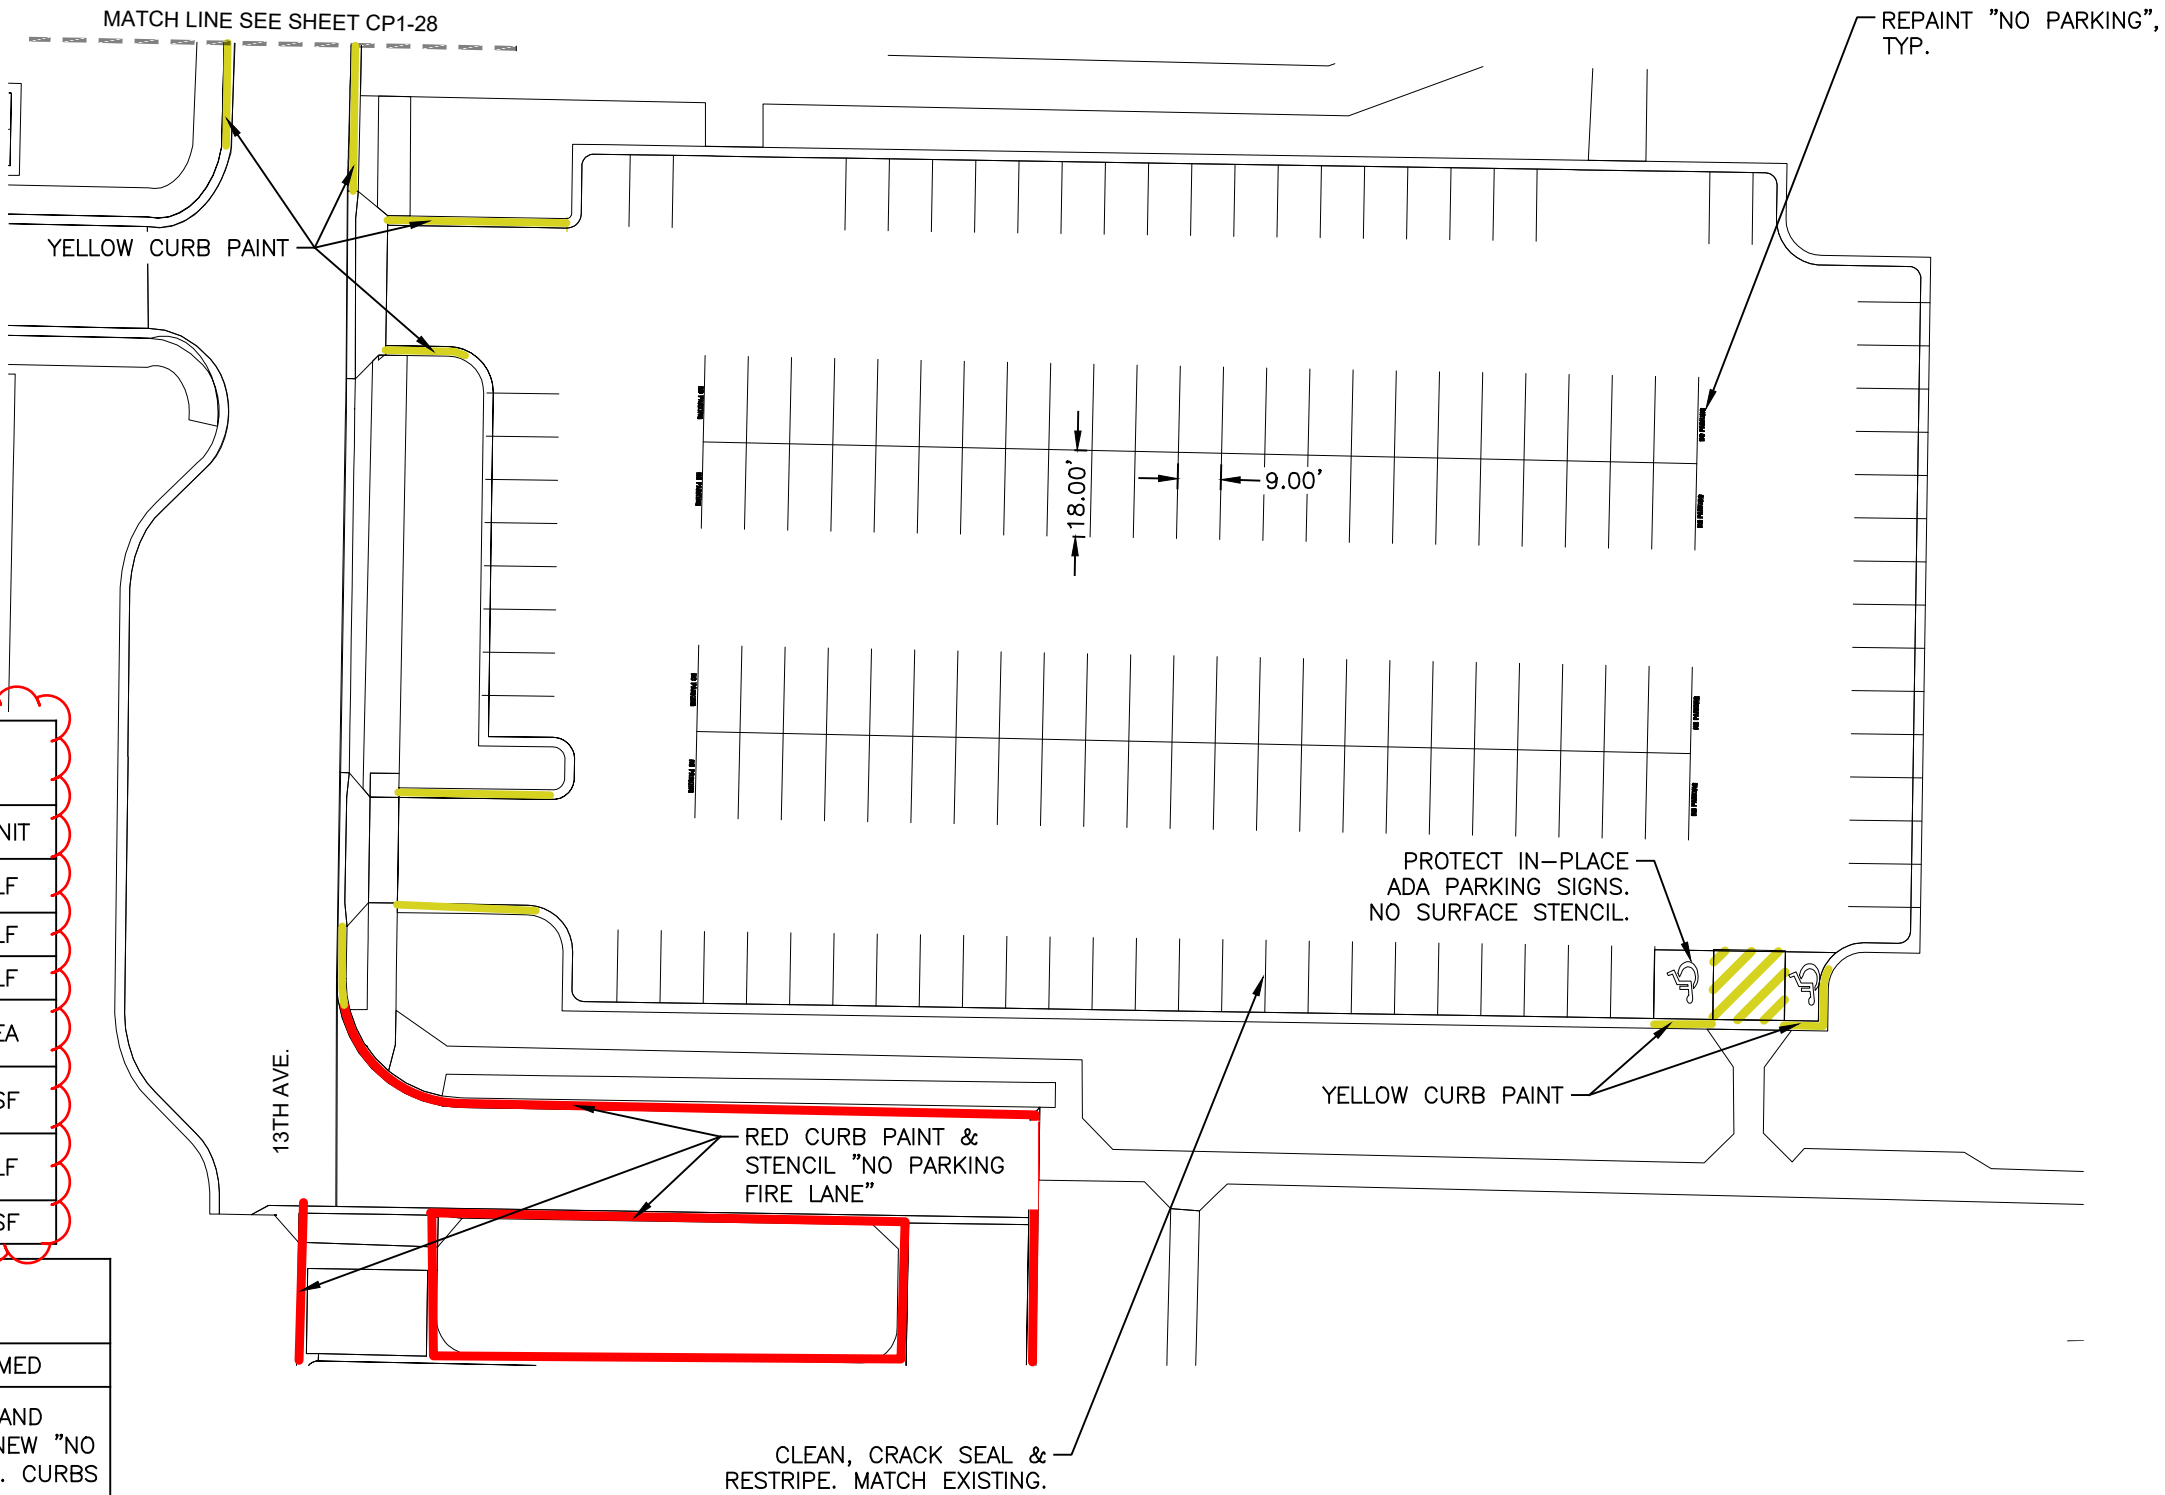

DEER STREET LOT

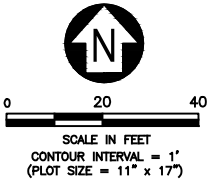




MSU-CPDC

MONTANA STATE UNIVERSITY
BOZEMAN, MONTANA
PHONE: 406.994.5413
FAX: 406.994.5665

PARKING
MAINTENANCE 2025

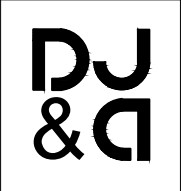

DRAWN BY: B. SMAIL
REVIEWED BY: S. ESLINGER

REV.	DESCRIPTION	DATE

PPA#24-1177

SHEET TITLE
DEER STREET LOT
LOT 5



SHEET
CP1-5

DATE
01/15/2025

Jan 21, 2025 - 10:33am - 2025 MSU Parking Maintenance_GEN.dwg
C:\djp-pwork\djp-prod\dms2619\

QUANTITY ESTIMATES		
UNITS	QUANTITY	UNIT
4" PAINT STRIPING	4,265	LF
YELLOW CURB PAINT	52	LF
RED CURB PAINT	55	LF
"NO PARKING" PAVEMENT MARKING	17	EA
"NO PARKING" HATCHED DESIGNATION	278	SF
VACUUM STORM CATCH BASIN	2	EA
CURB PAINT REMOVAL	107	LF
LOT AREA	68,168	SF

MAINTENANCE HISTORY	
YEAR	MAINTENANCE PERFORMED
2023 & 2024	CLEANED, CRACK SEALED, AND RESTRIPED PARKING LOT. "NO PARKING" PAINT REPAINTED. CURBS PAINTED RED AND YELLOW. VACUUM STORM CATCH BASIN

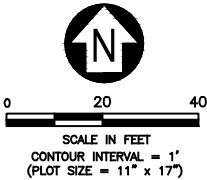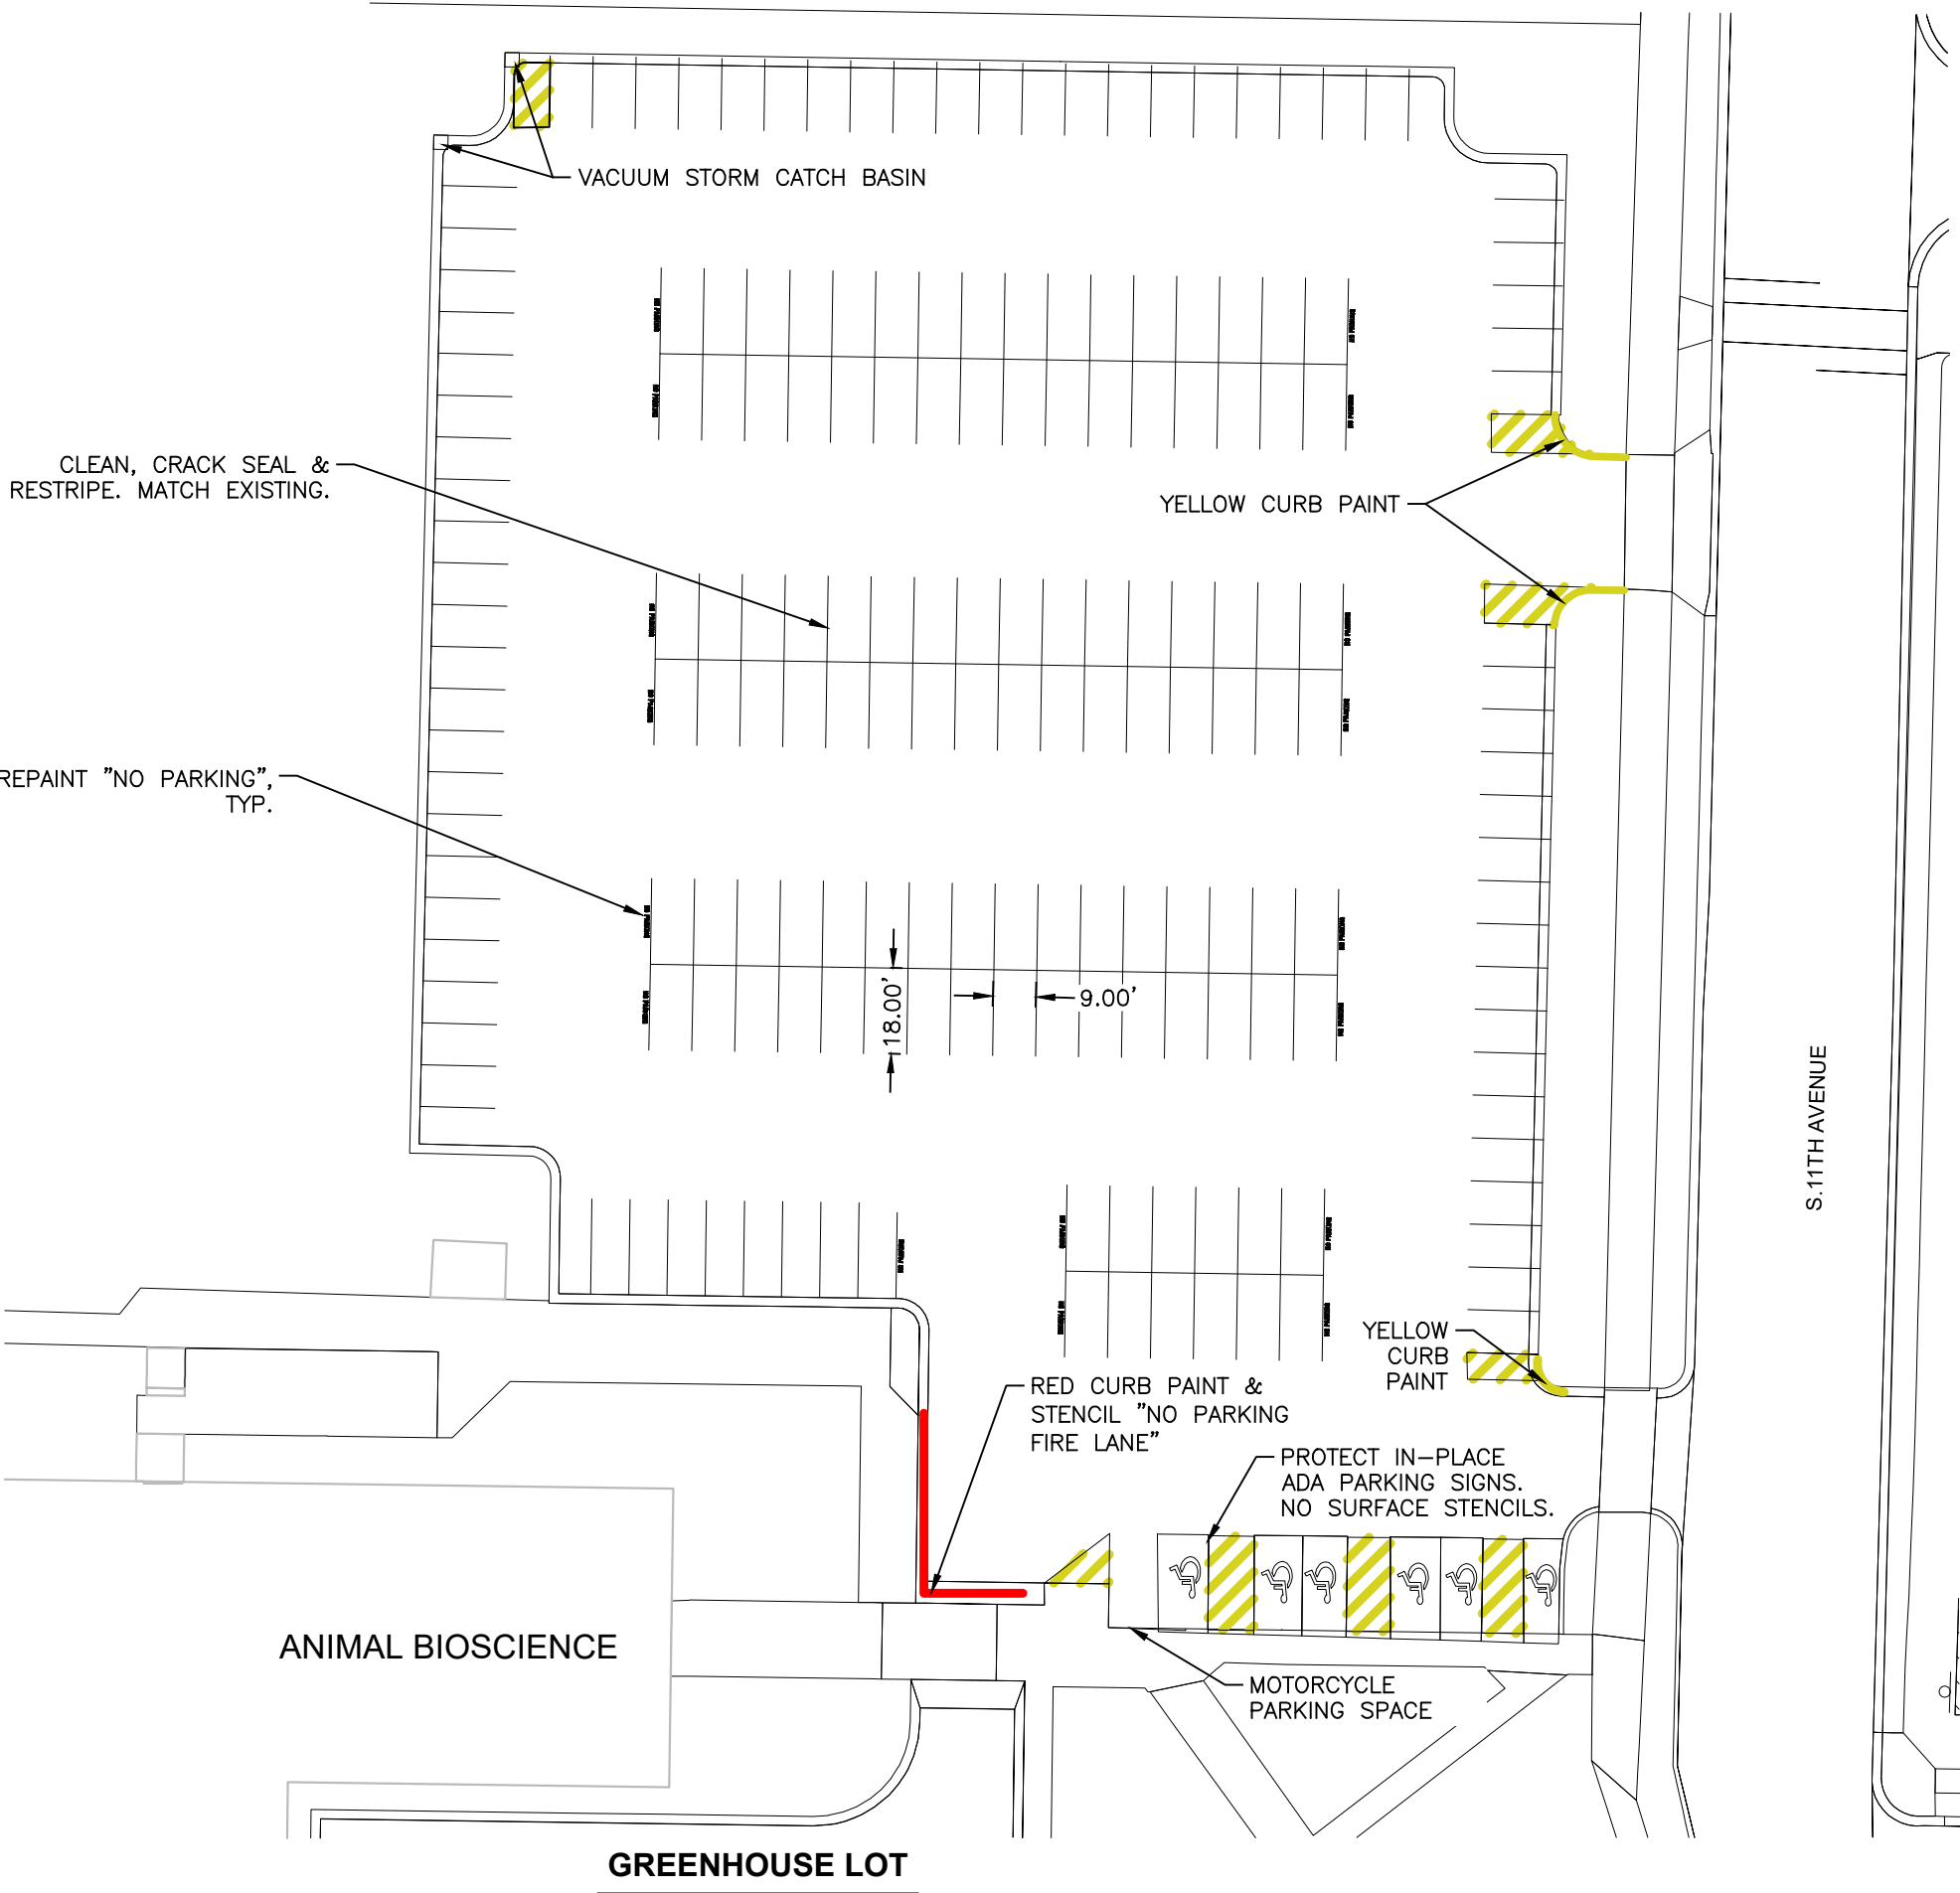

MONTANA STATE UNIVERSITY

MSU-CPDC

MONTANA STATE UNIVERSITY
BOZEMAN, MONTANA
PHONE: 406.994.5413
FAX: 406.994.5665

PARKING
MAINTENANCE 2025

D & D

DRAWN BY: B. SMAIL
REVIEWED BY: S. ESLINGER

REV.	DESCRIPTION	DATE

PPA#24-1177

SHEET TITLE
GREENHOUSE LOT
LOT 6



SHEET
CP1-6

DATE
01/15/2025

Jan 21, 2025 - 10:33am - 2025 MSU Parking Maintenance_GEN.dwg
C:\djp-pwork\djp-prod\dms2619\

QUANTITY ESTIMATES		
UNITS	QUANTITY	UNIT
4" PAINT STRIPING	4,032	LF
"NO PARKING" PAVEMENT MARKING	12	EA
"NO PARKING" HATCHED DESIGNATION	1,327	SF
LOT AREA	68,760	SF

MAINTENANCE HISTORY	
YEAR	MAINTENANCE PERFORMED
2023 & 2024	CLEANED, CRACK SEALED, AND RESTRIPED PARKING LOT. "NO PARKING" PAINT REPAINTED.

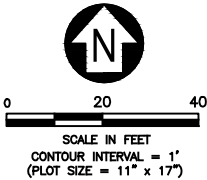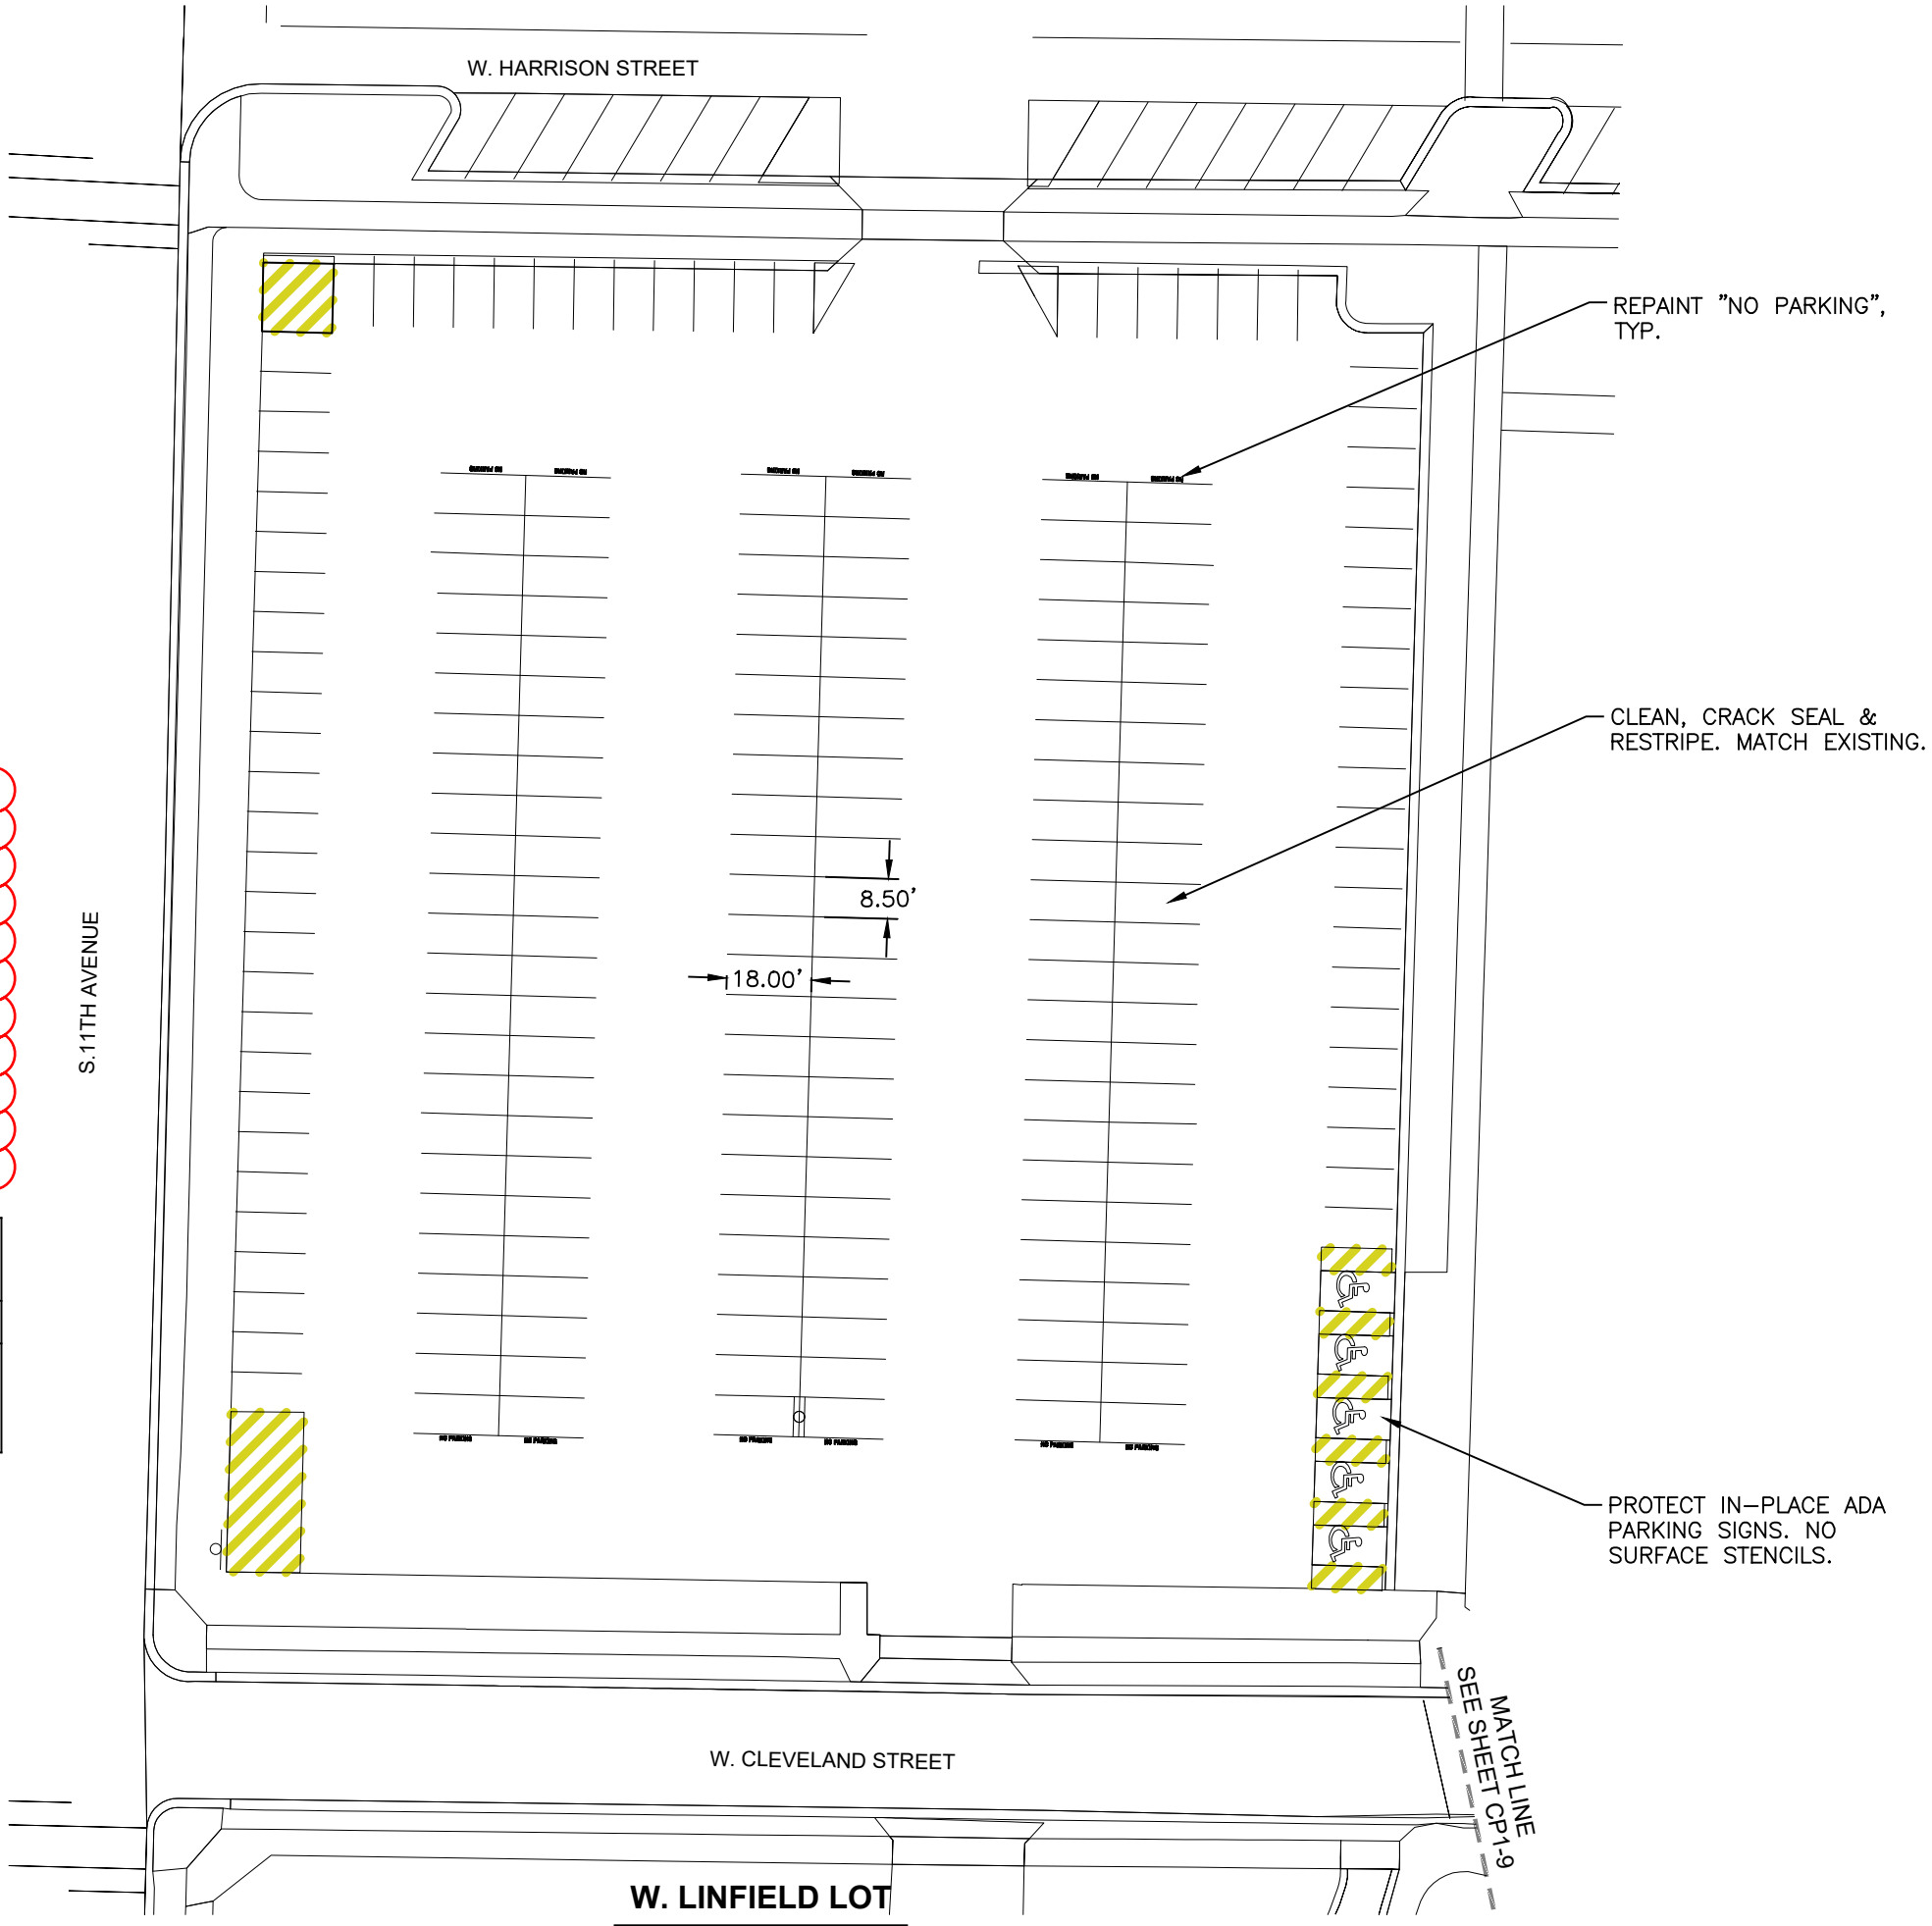



MSU-CPDC

MONTANA STATE UNIVERSITY
BOZEMAN, MONTANA
PHONE: 406.994.5413
FAX: 406.994.5665

PARKING
MAINTENANCE 2025



DRAWN BY: B. SMAIL
REVIEWED BY: S. ESLINGER

REV.	DESCRIPTION	DATE

PPA#24-1177

SHEET TITLE
W. LINFIELD LOT
LOT 7

SHEET
CP1-7

DATE
01/15/2025

Jan 21, 2025 - 10:33am - 2025 MSU Parking Maintenance_GEN.dwg
C:\dpe-pwork\dpe-prod\dms26319

QUANTITY ESTIMATES		
UNITS	QUANTITY	UNIT
4" PAINT STRIPING	3,187	LF
YELLOW CURB PAINT	87	LF
RED CURB PAINT	394	LF
"NO PARKING" PAVEMENT MARKING	13	EA
"NO PARKING" HATCHED DESIGNATION	586	SF
CURB PAINT REMOVAL	481	LF
LOT AREA	51,871	SF

MAINTENANCE HISTORY	
YEAR	MAINTENANCE PERFORMED
2023	CLEANED, CRACK SEALED, AND RESTRIPED PARKING LOT. "NO PARKING" PAINT REPAINTED. CURBS PAINTED RED AND YELLOW.
2024	CLEANED, CRACK SEALED, AND RESTRIPED PARKING LOT. "NO PARKING" PAINT REPAINTED. CURBS PAINTED RED AND YELLOW. ADDED NO PARKING STRIPING TO NORTHWEST CORNER OF LOT.

REPAINT "NO PARKING", TYP.

CLEAN, CRACK SEAL & RESTRIPE. MATCH EXISTING.

WOOL LAB

RED CURB PAINT & STENCIL "NO PARKING FIRE LANE"

YELLOW CURB PAINT

PROTECT IN-PLACE ADA PARKING SIGN. NO SURFACE STENCIL.

LANGFORD HALL

LANGFORD HALL


BOLLARDS

RED CURB PAINT & STENCIL "NO PARKING FIRE LANE"

W. HARRISON STREET

W. HARRISON STREET

LANGFORD LOT

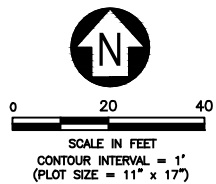

MSU-CPDC

MONTANA STATE
UNIVERSITY
BOZEMAN, MONTANA
PHONE: 406.994.5413
FAX: 406.994.5665

PARKING MAINTENANCE 2025



DRAWN BY: B. SMAIL
REVIEWED BY: S. ESLINGER

REV.	DESCRIPTION	DATE

PPA#24-1177

SHEET TITLE

LANGFORD
LOT

LOT 8

SHEET

CP1-8



DATE

01/15/2025

Jan 21, 2025 - 10:33am - 2025 MSU Parking Maintenance_GEN.dwg
C:\djp-pwork\djp-prod\dms2619\

QUANTITY ESTIMATES		
UNITS	QUANTITY	UNIT
4" PAINT STRIPING	2,254	LF
"NO PARKING" PAVEMENT MARKING	4	EA
"NO PARKING" HATCHED DESIGNATION	1,500	SF
LOT AREA	30,301	SF

MAINTENANCE HISTORY	
YEAR	MAINTENANCE PERFORMED
2023 & 2024	CLEANED, CRACK SEALED, AND RESTRIPED PARKING LOT. "NO PARKING" PAINT REPAINTED.

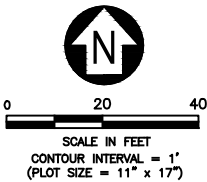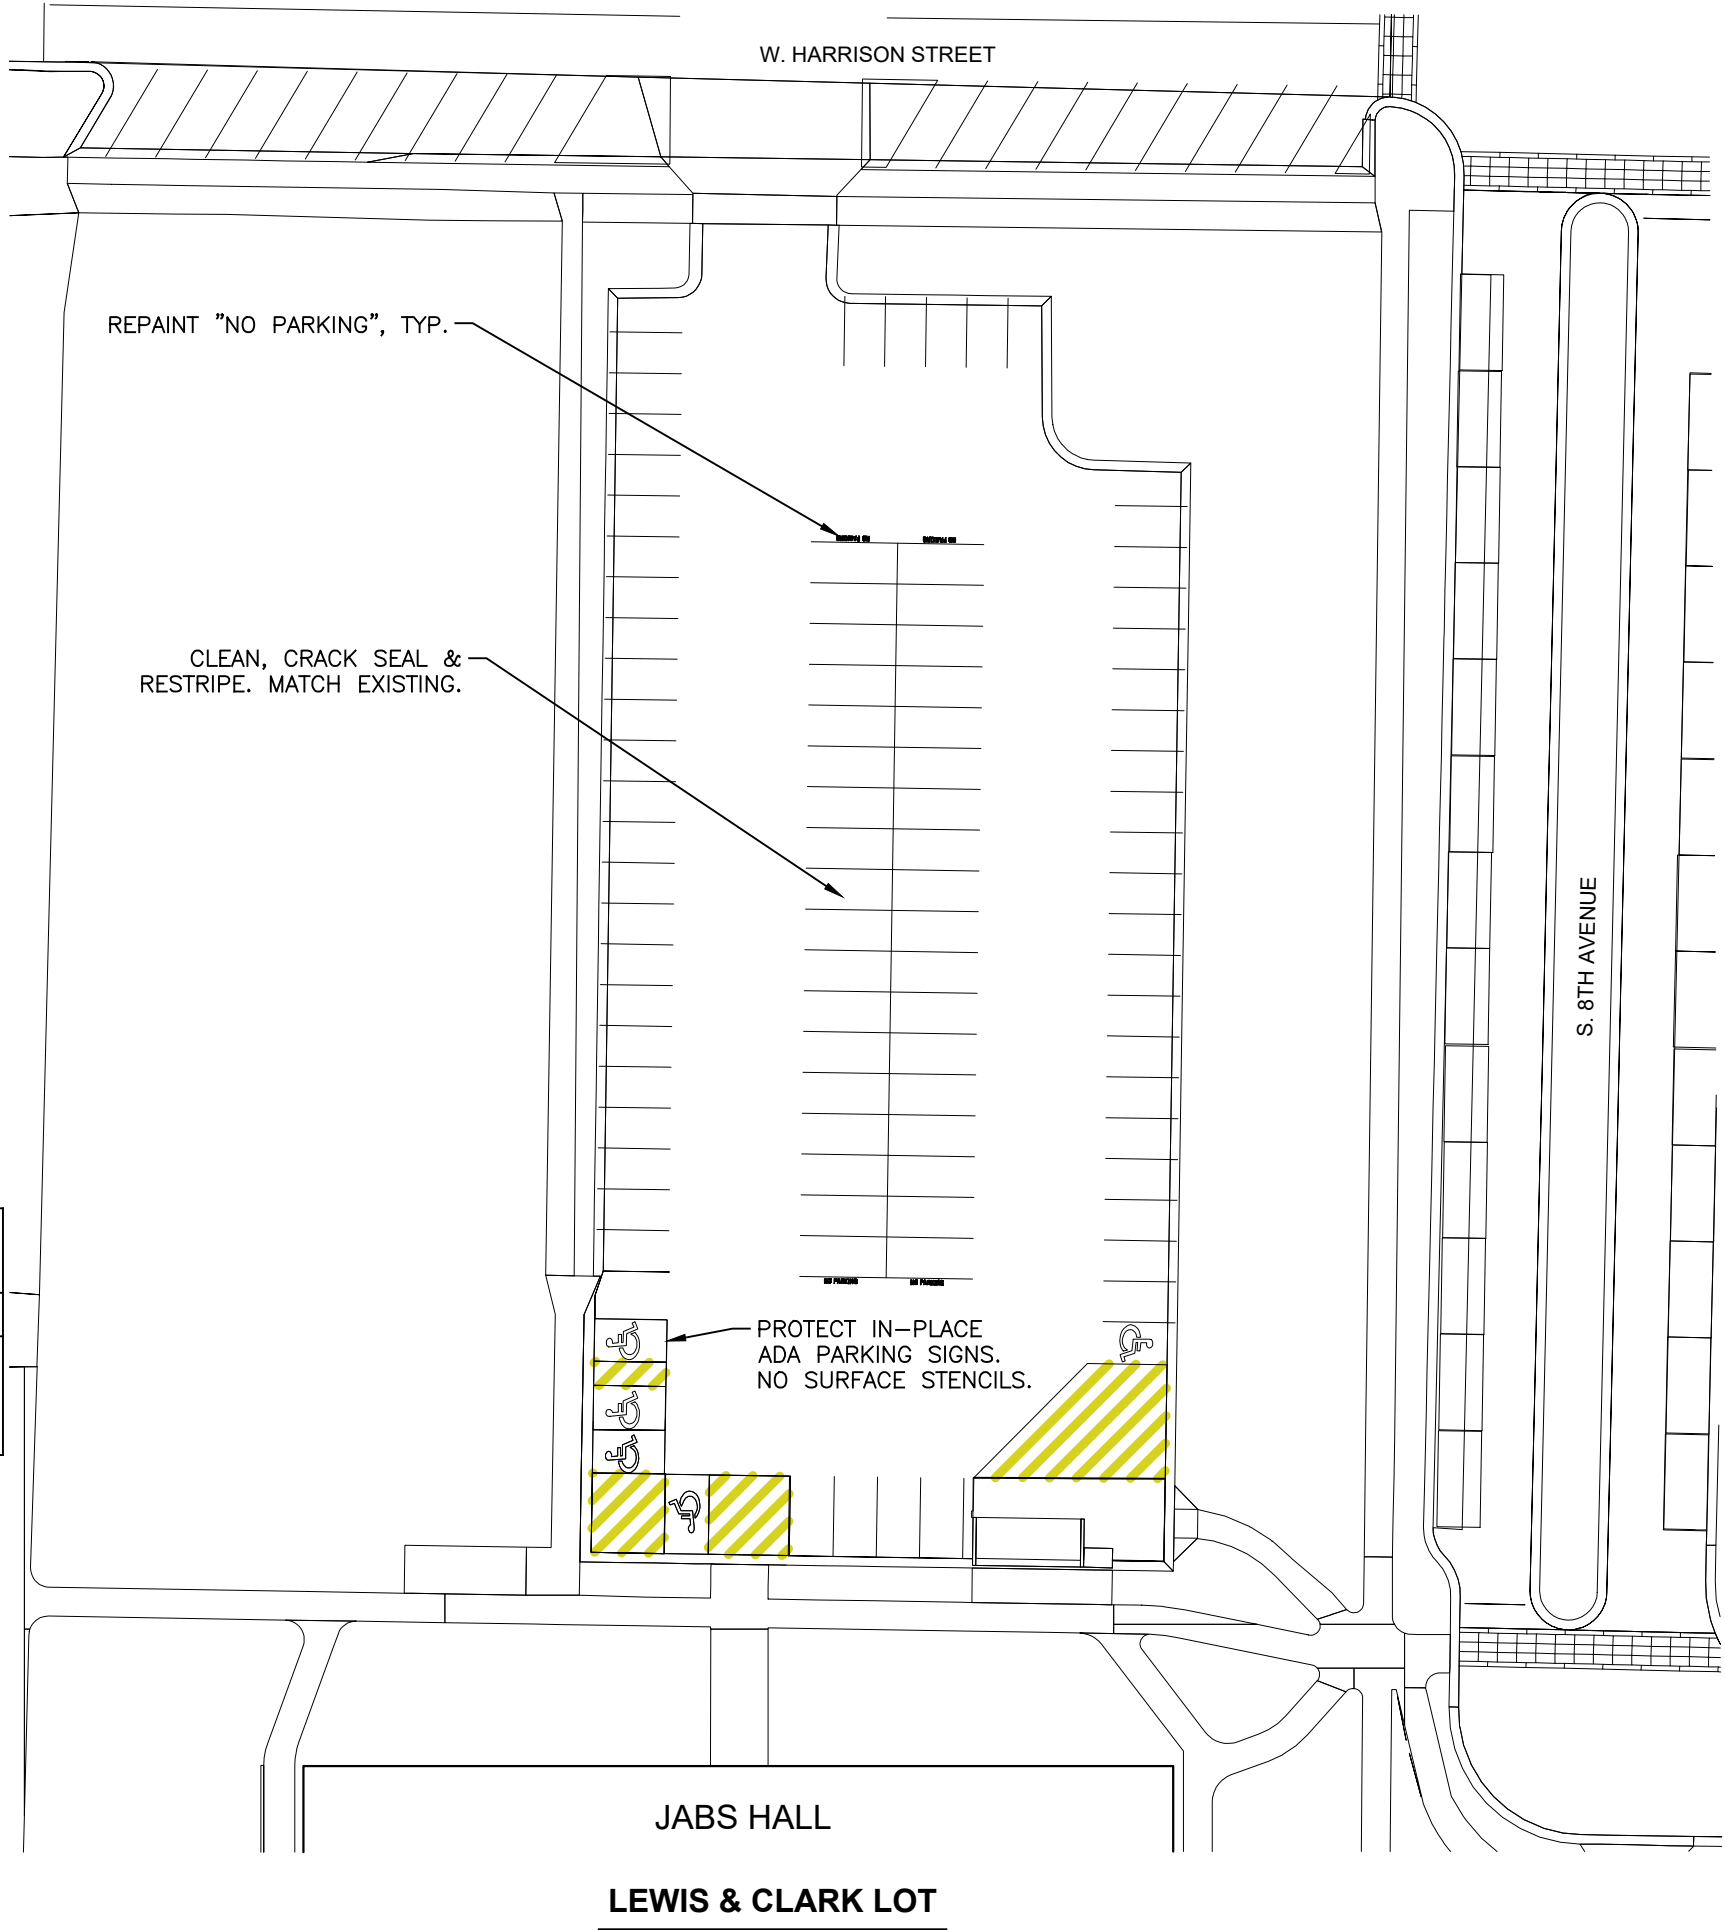



MSU-CPDC

MONTANA STATE UNIVERSITY
BOZEMAN, MONTANA
PHONE: 406.994.5413
FAX: 406.994.5665

PARKING
MAINTENANCE 2025



DRAWN BY: B. SMAIL		
REVIEWED BY: S. ESLINGER		
REV.	DESCRIPTION	DATE

PPA#24-1177

SHEET TITLE

LEWIS & CLARK LOT

LOT 9

SHEET

CP1-9

DATE


01/15/2025

QUANTITY ESTIMATES		
UNITS	QUANTITY	UNIT
LOT AREA	34,788	SF/LEVEL

MAINTENANCE HISTORY	
YEAR	MAINTENANCE PERFORMED
2023 & 2024	PARKING LOT WAS CLEANED, PENETRATING SEALER APPLIED, AND RESTRIPED USING LATEX PAINT.

NOTES:

1. NAIC PARKING GARAGE IS A CONCRETE PARKING STRUCTURE WITH 4 FLOORS.

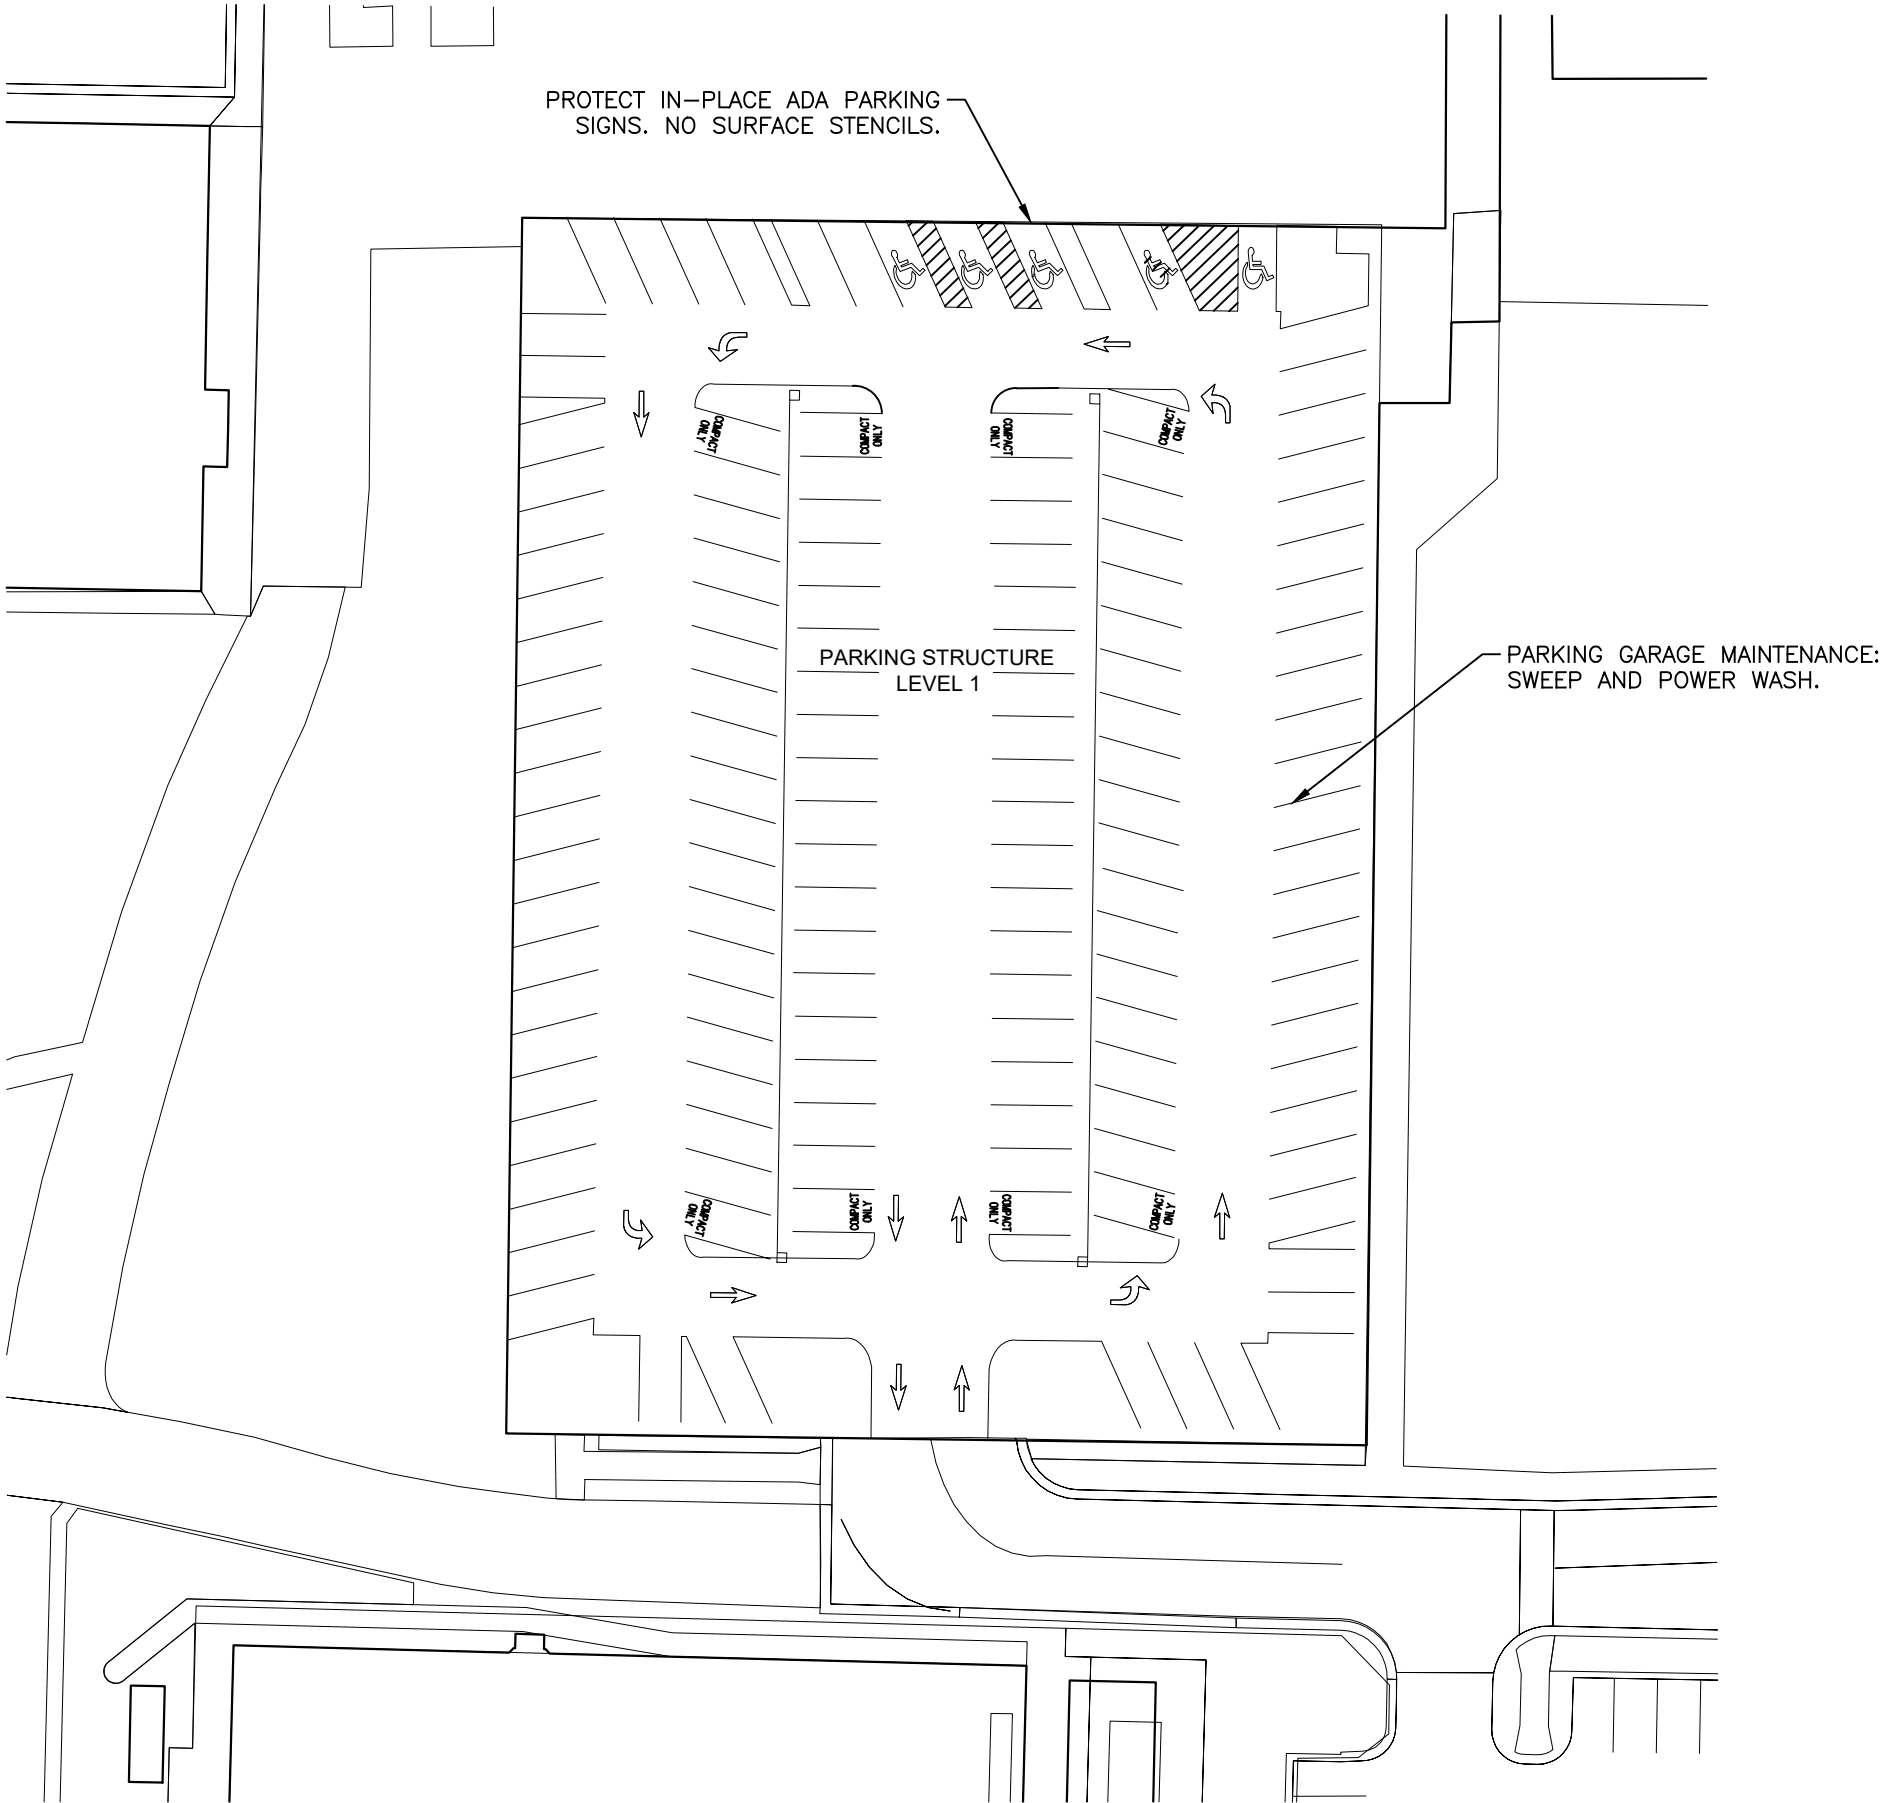

NAIC PARKING GARAGE


0 20 40
SCALE IN FEET
CONTOUR INTERVAL = 1'
(PLOT SIZE = 11" x 17")

Jan 21, 2025 - 10:33am - 2025 MSU Parking Maintenance_GEN.dwg
C:\djp-pwork\djp-prod\dms26319\



MSU-CPDC

MONTANA STATE UNIVERSITY
BOZEMAN, MONTANA
PHONE: 406.994.5413
FAX: 406.994.5665

PARKING
MAINTENANCE 2025



DRAWN BY: B. SMAIL
REVIEWED BY: S. ESLINGER

REV.	DESCRIPTION	DATE

PPA#24-1177

SHEET TITLE
NAIC
PARKING
GARAGE

LOT 10

SHEET
CP1-10


DATE
01/15/2025

Jan 21, 2025 - 10:34am - 2025 MSU Parking Maintenance_GEN.dwg
C:\djp-pwork\djp-prod\dms2619\



QUANTITY ESTIMATES		
UNITS	QUANTITY	UNIT
4" PAINT STRIPING	3,732	LF
YELLOW CURB PAINT	548	LF
ARROWS/MISC PAVEMENT MARKING	22	EA
"NO PARKING" HATCHED DESIGNATION	673	SF
STORM DRAIN CLEAN OUT	1	EA
CURB PAINT REMOVAL	548	LF
LOT AREA	80,253	SF
ARROW	6	EA
"NO PARKING" PAVMENT MARKING	16	EA

MAINTENANCE HISTORY	
YEAR	MAINTENANCE PERFORMED
2022	CLEANED, CRACK SEALED, AND RESTRIPED PARKING LOT. NEW ADDITION OF "NO PARKING" PAINT AT EACH ROW. CURBS PAINTED YELLOW. STORMWATER POND ADDED.
2023	CLEANED, CRACK SEALED, AND RESTRIPED PARKING LOT. "NO PARKING" PAINT REPAINTED. CURBS PAINTED YELLOW.
2024	CLEANED, CRACK SEALED, AND RESTRIPED PARKING LOT. "NO PARKING" PAINT REPAINTED. CURBS PAINTED YELLOW. PATCHED POT HOLES.

CLEAN, CRACK SEAL &
RESTRIPE. MATCH EXISTING.

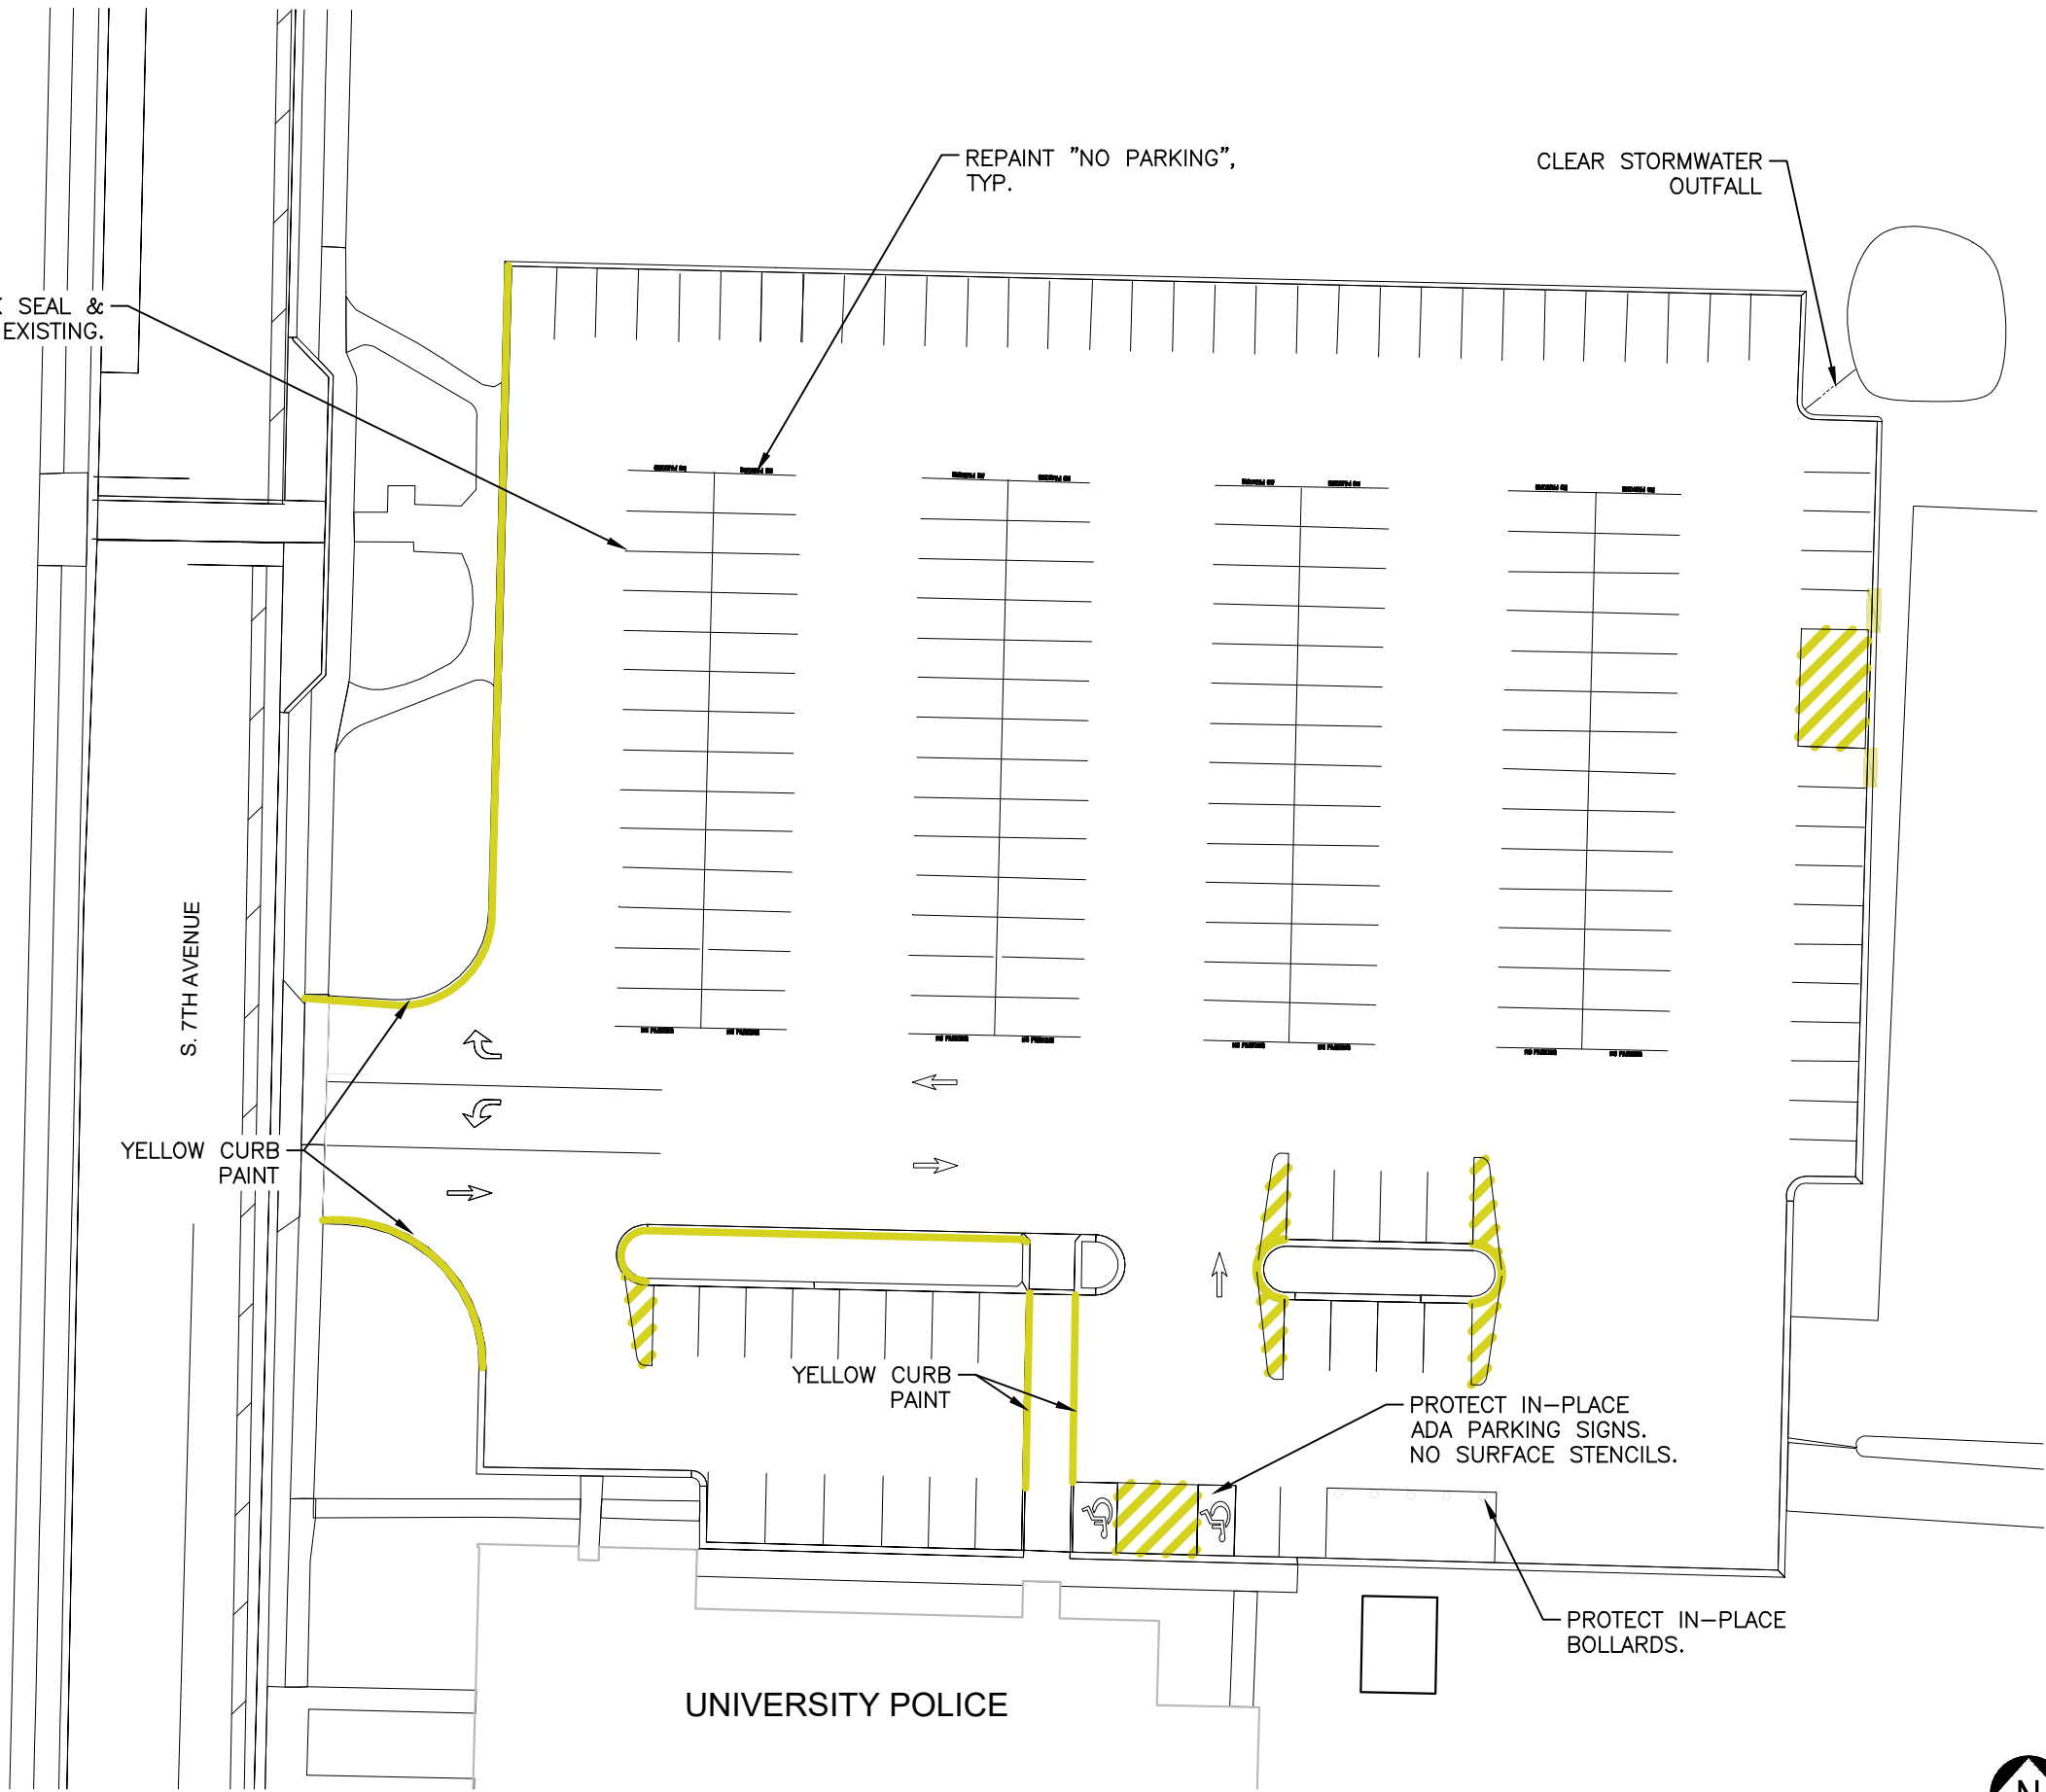


HUFFMAN LOT

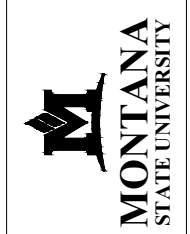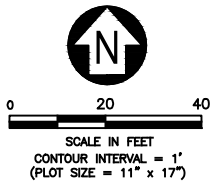

MSU-CPDC
MONTANA STATE
UNIVERSITY
BOZEMAN, MONTANA
PHONE: 406.994.5413
FAX: 406.994.5663

PARKING
MAINTENANCE 2025

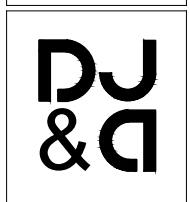

DRAWN BY: B. SMAIL		
REVIEWED BY: S. ESLINGER		
REV.	DESCRIPTION	DATE


PPA#24-1177

SHEET TITLE
HUFFMAN
LOT
LOT 13

SHEET
CP1-13

DATE
01/15/2025

Jan 21, 2025 - 10:34am - 2025 MSU Parking Maintenance_GEN.dwg
C:\djp\pwork\djp-prod\dms2619\

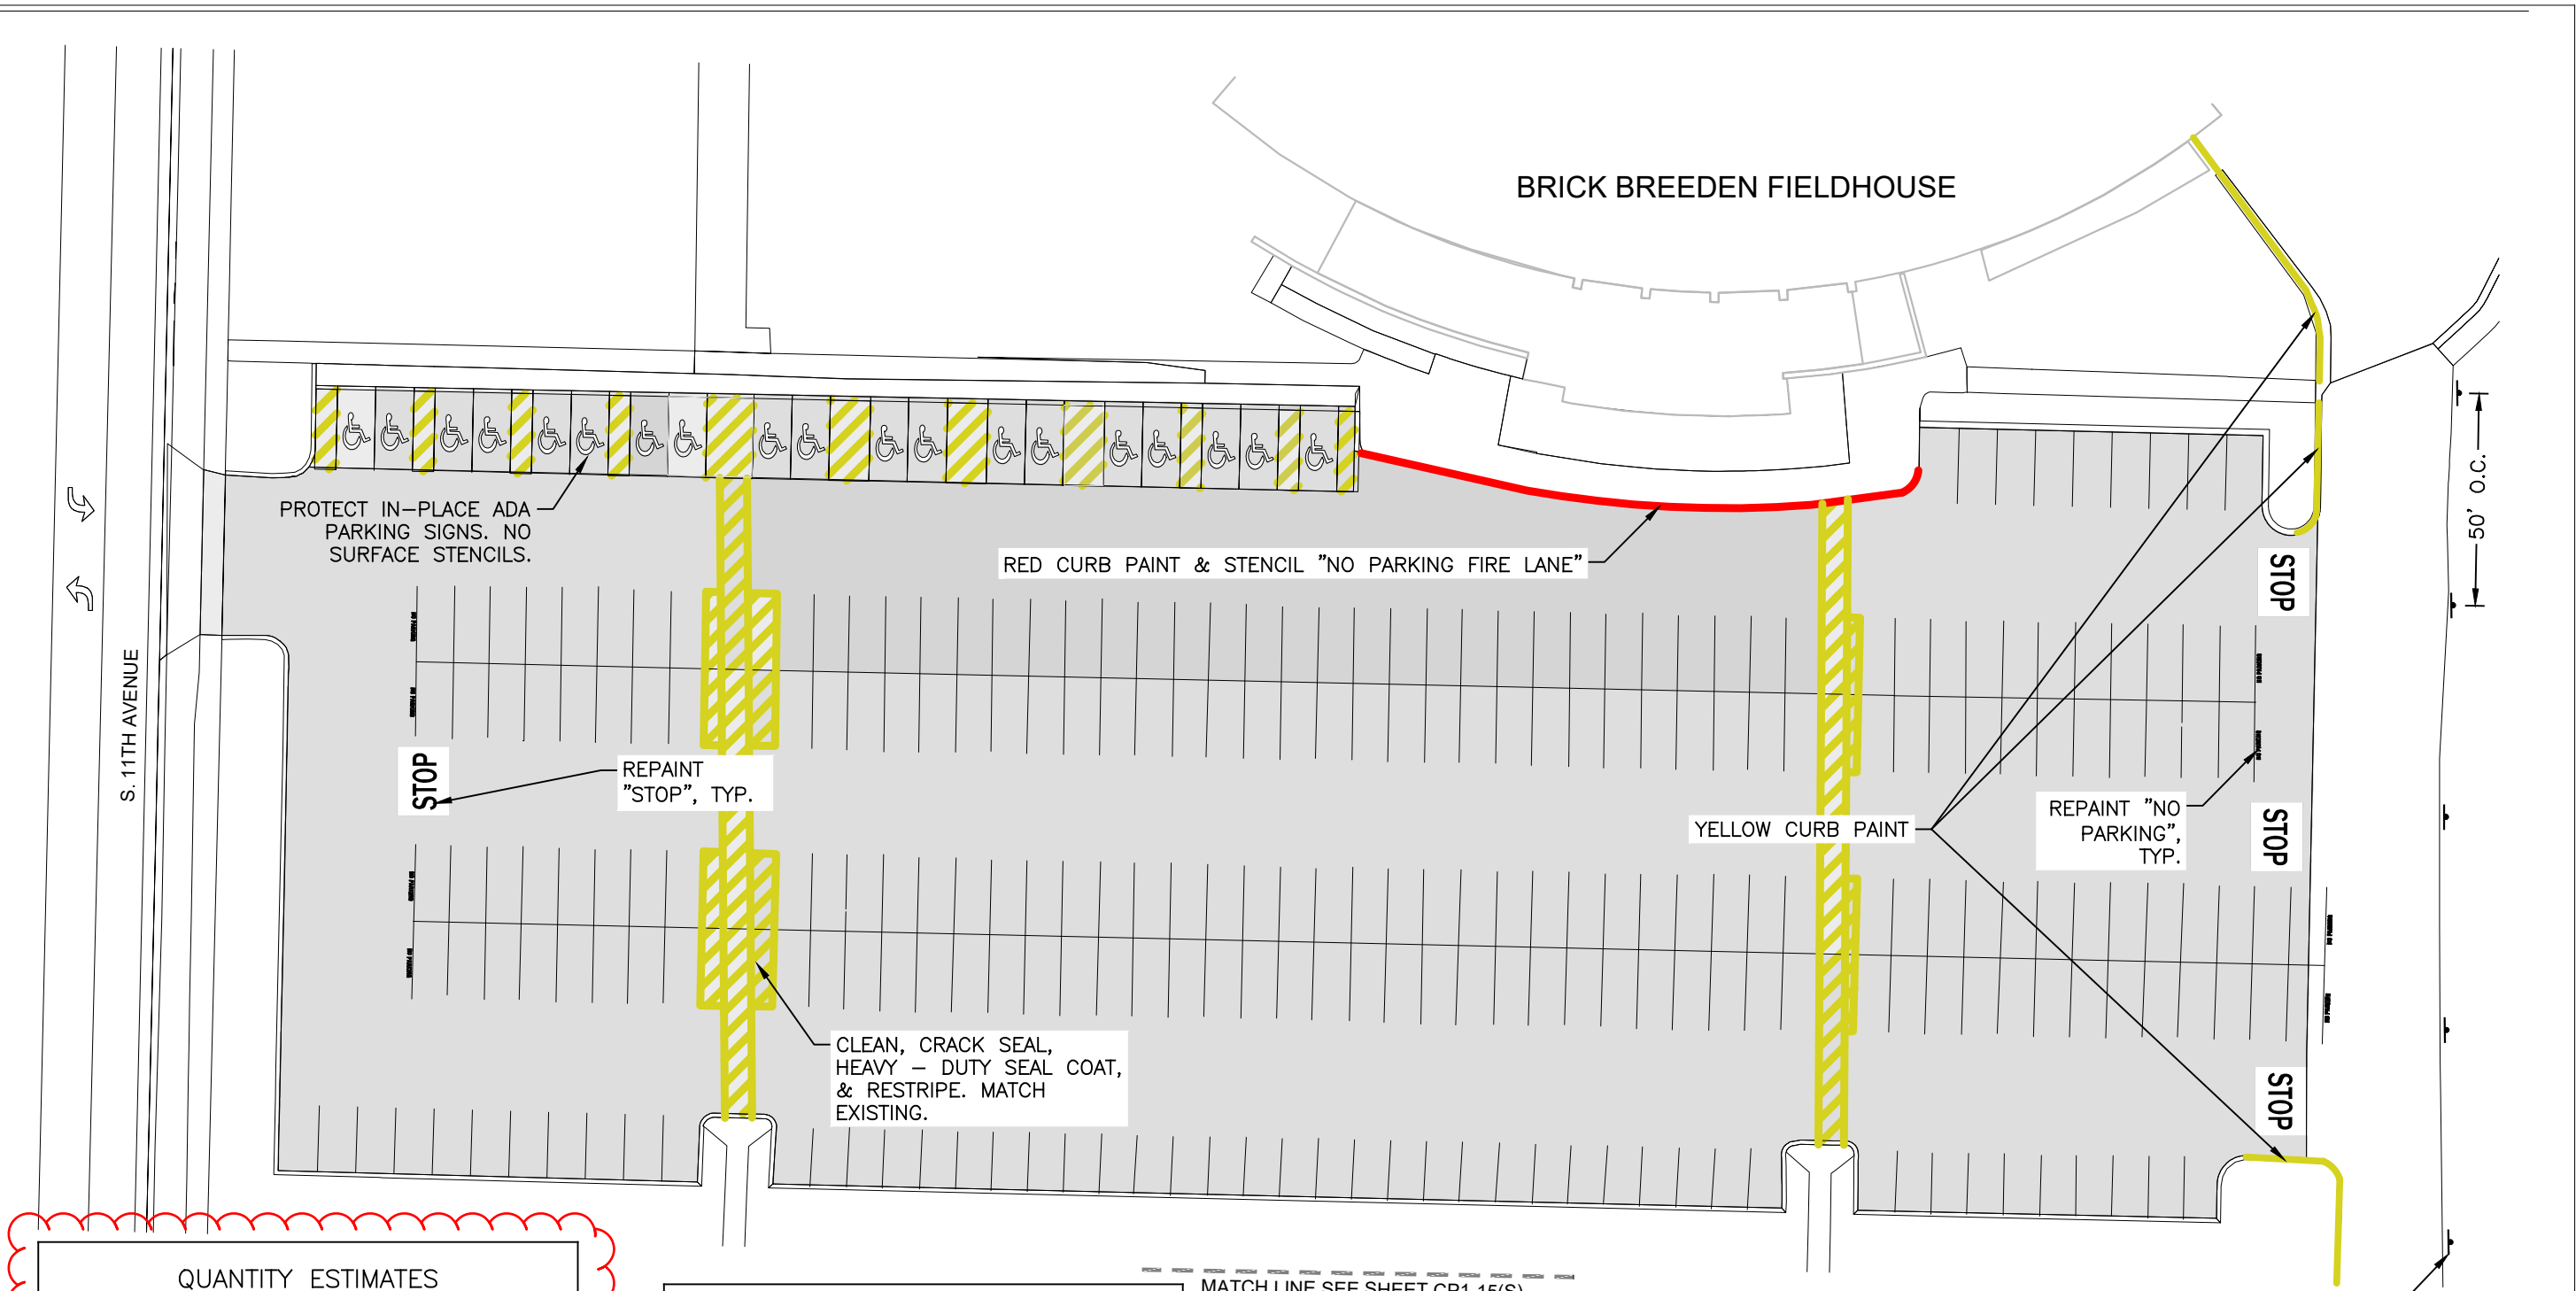


QUANTITY ESTIMATES		
UNITS	QUANTITY	UNIT
4" PAINT STRIPING	6,500	LF
YELLOW CURB PAINT	148	LF
RED CURB PAINT	134	LF
ARROWS/MISC PAVEMENT MARKING	12	EA
"NO PARKING" HATCHED DESIGNATION	4181	SF
CURB PAINT REMOVAL	282	LF
HEAVY - DUTY SEAL COAT	85,197	SF
LOT AREA	85,197	SF

MAINTENANCE HISTORY	
YEAR	MAINTENANCE PERFORMED
2023	CLEANED, CRACK SEALED, AND RESTRIPE PARKING LOT. "NO PARKING" PAINT REPAINTED. "STOP" PAINT ADDED. CURBS PAINTED RED AND YELLOW.
2024	CLEANED, CRACK SEALED, AND RESTRIPE PARKING LOT. "NO PARKING" PAINT REPAINTED. "STOP" PAINT ADDED. CURBS PAINTED RED AND YELLOW. ADDED "NO PARKING SIGNAGE ALONG ENTIRE SERVICE DRIVE.


QUANTITY ESTIMATES		
UNITS	QUANTITY	UNIT
"NO PARKING" PAVEMENT MARKING	10	EA
"STOP" PAVEMENT MARKING	4	EA

S. FIELDHOUSE LOT (NORTH)

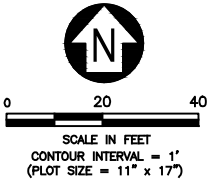

MSU-CPDC
MONTANA STATE UNIVERSITY
BOZEMAN, MONTANA
PHONE: 406.994.5413
FAX: 406.994.5665

PARKING
MAINTENANCE 2025

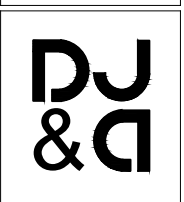

DRAWN BY: B. SMAIL		
REVIEWED BY: S. ESLINGER		
REV.	DESCRIPTION	DATE

PPA#24-1177

SHEET TITLE
S.
FIELDHOUSE
LOT (NORTH)

LOT 15

SHEET
CP1-15(N)


DATE
01/15/2025

QUANTITY ESTIMATES		
UNITS	QUANTITY	UNIT
ARROWS	2	EA
"NO PARKING"		
PAVEMENT MARKING	24	EA
"STOP"		
PAVEMENT MARKING	13	EA
STALL NUMBERING		
PAVEMENT MARKING	226	EA


QUANTITY ESTIMATES		
UNITS	QUANTITY	UNIT
4" PAINT STRIPING	16,912	LF
YELLOW CURB PAINT	936	LF
ARROWS/MISC	265	EA
PAVEMENT MARKING		
"NO PARKING"		
HATCHED DESIGNATION	6,528	SF
CURB PAINT REMOVAL	936	LF
LOT AREA	243,102	SF

MAINTENANCE HISTORY	
YEAR	MAINTENANCE PERFORMED
2023	CLEANED, CRACK SEALED, AND RESTRIPE PARKING LOT. "NO PARKING" PAINT REPAINTED. "STOP" PAINT ADDED. CURBS PAINTED YELLOW.
2024	CLEANED, CRACK SEALED, AND RESTRIPE PARKING LOT. "NO PARKING" PAINT REPAINTED. CURBS PAINTED YELLOW. "NO PARKING" SIGNAGE ALONG ENTIRE SERVICE DRIVE.

CLEAN, CRACK SEAL &
RESTRIPE. MATCH EXISTING.

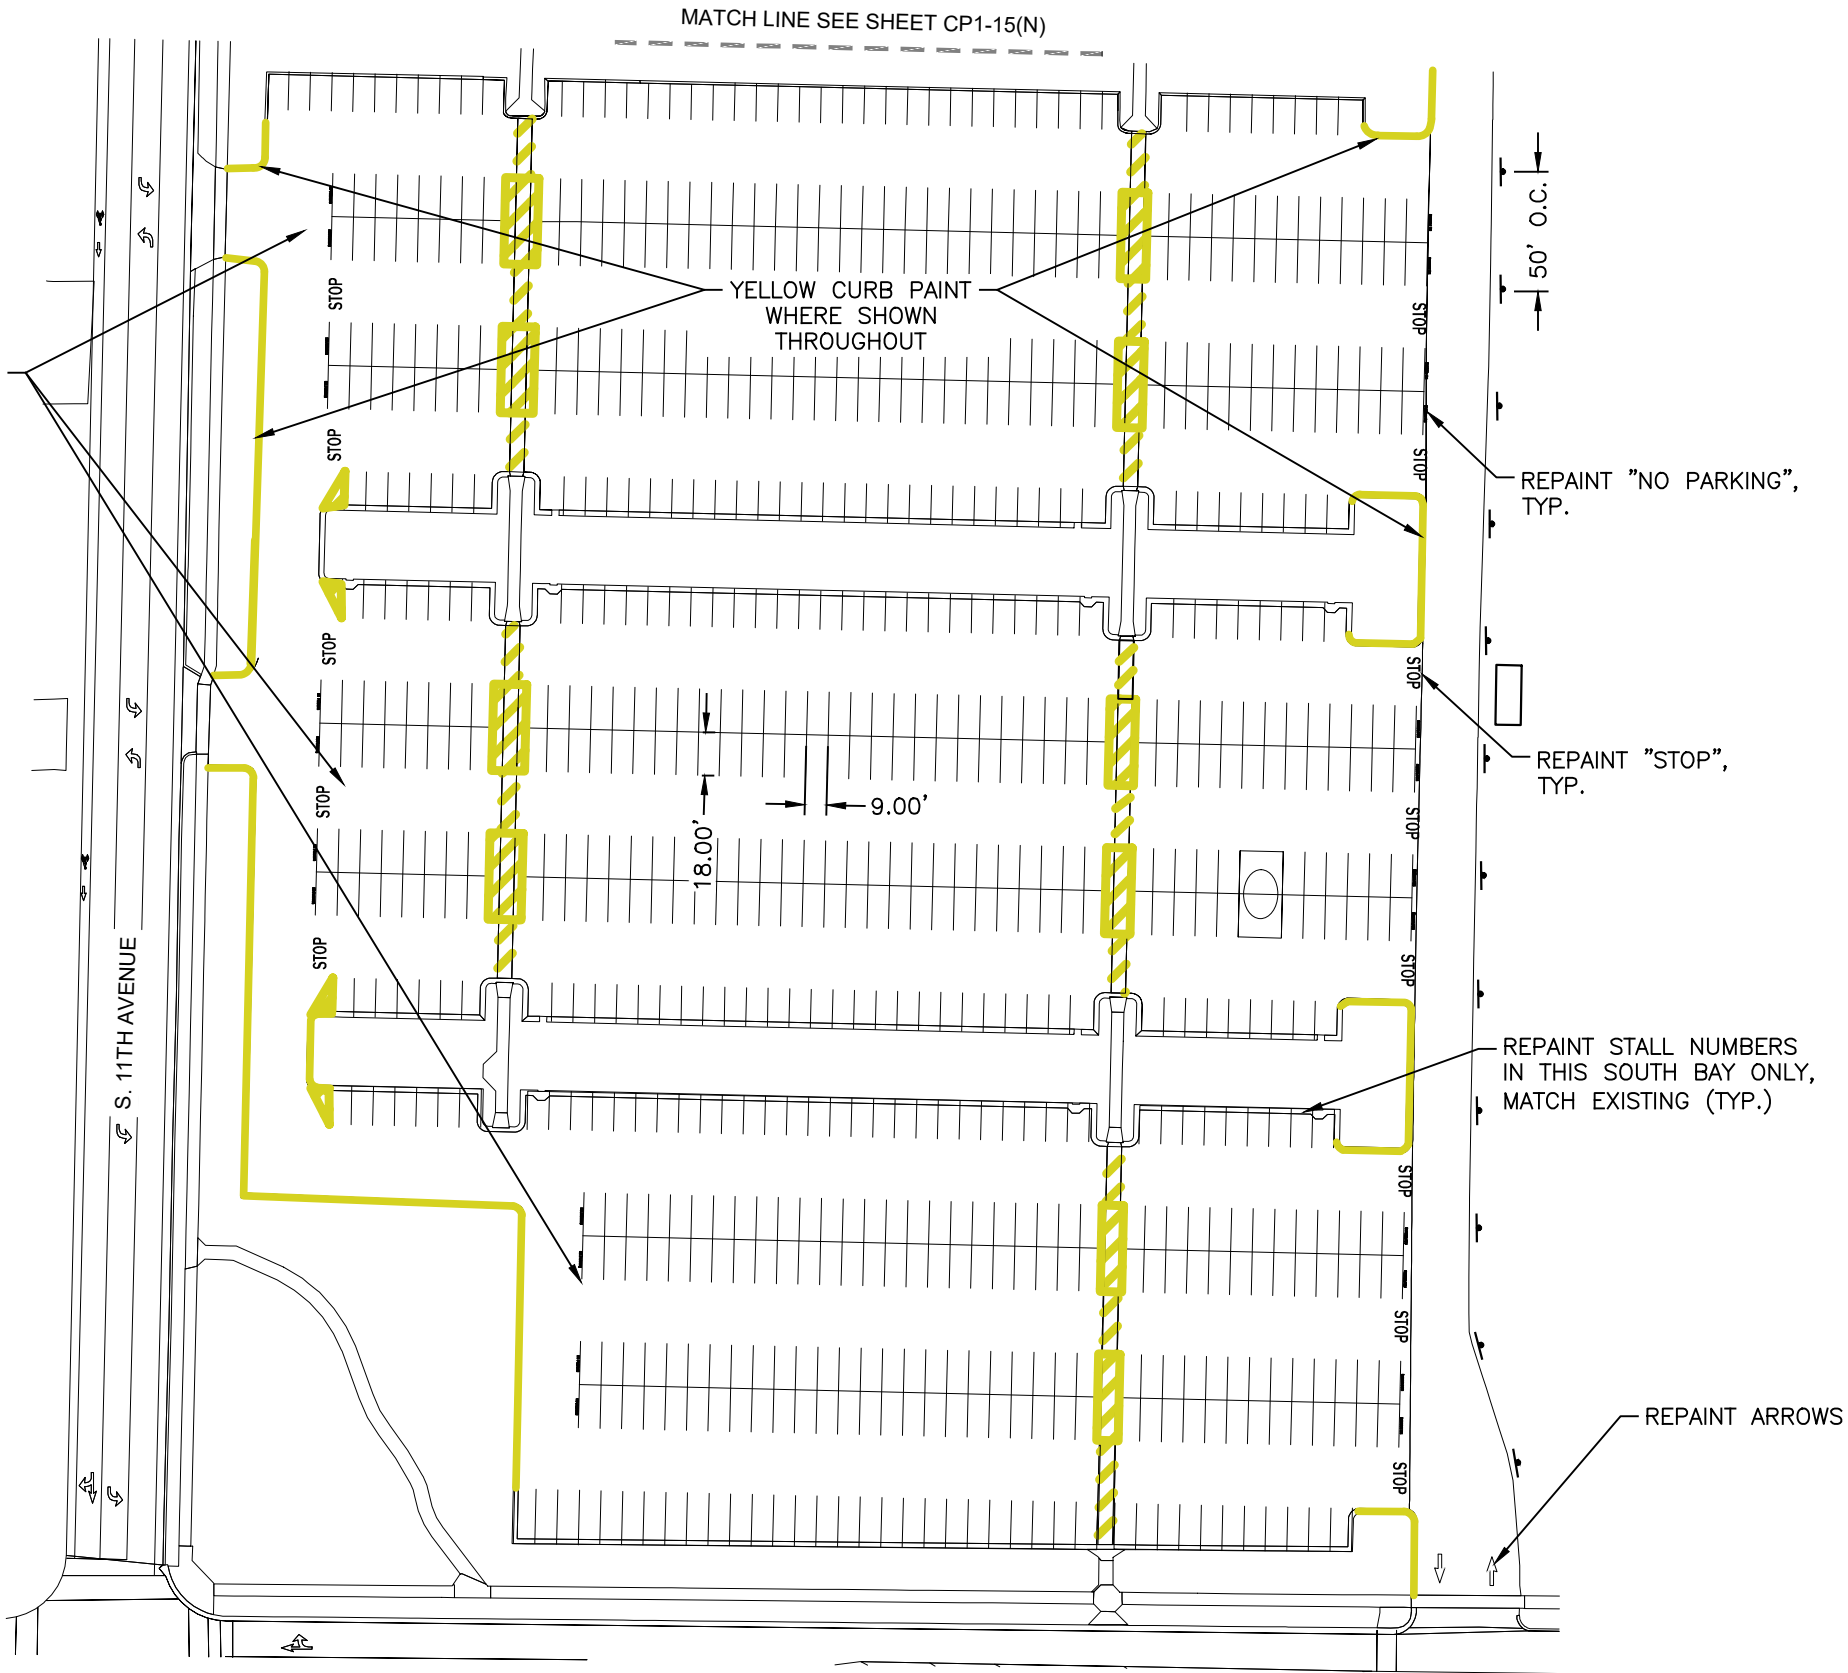

S. FIELDHOUSE LOT (SOUTH)

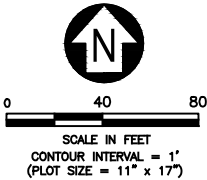

MSU-CPDC
MONTANA STATE
UNIVERSITY
BOZEMAN, MONTANA
PHONE: 406.994.5413
FAX: 406.994.5663

PARKING MAINTENANCE 2025



DRAWN BY: B. SMAIL		
REVIEWED BY: S. ESLINGER		
REV.	DESCRIPTION	DATE

PPA#24-1177

SHEET TITLE
S.
FIELDHOUSE
LOT (SOUTH)


LOT 15

SHEET
CP1-15(S)


DATE
01/15/2025

QUANTITY ESTIMATES		
UNITS	QUANTITY	UNIT
HEAVY – DUTY SEAL COAT	21,245	SF
4” PAINT STRIPING	1,382	LF
RED CURB PAINT	435	LF
CURB PAINT REMOVAL	435	LF
”NO PARKING” HATCHED DESIGNATION	720	SF
CROSSWALKS	3	EA
LOT AREA	21,245	SF

MAINTENANCE HISTORY	
YEAR	MAINTENANCE PERFORMED
2023 & 2024	CLEANED, CRACK SEALED, AND RESTRIPED PARKING LOT. ”NO PARKING” PAINT REPAINTED. CROSSWALKS REPAINTED. CURBS PAINTED RED.

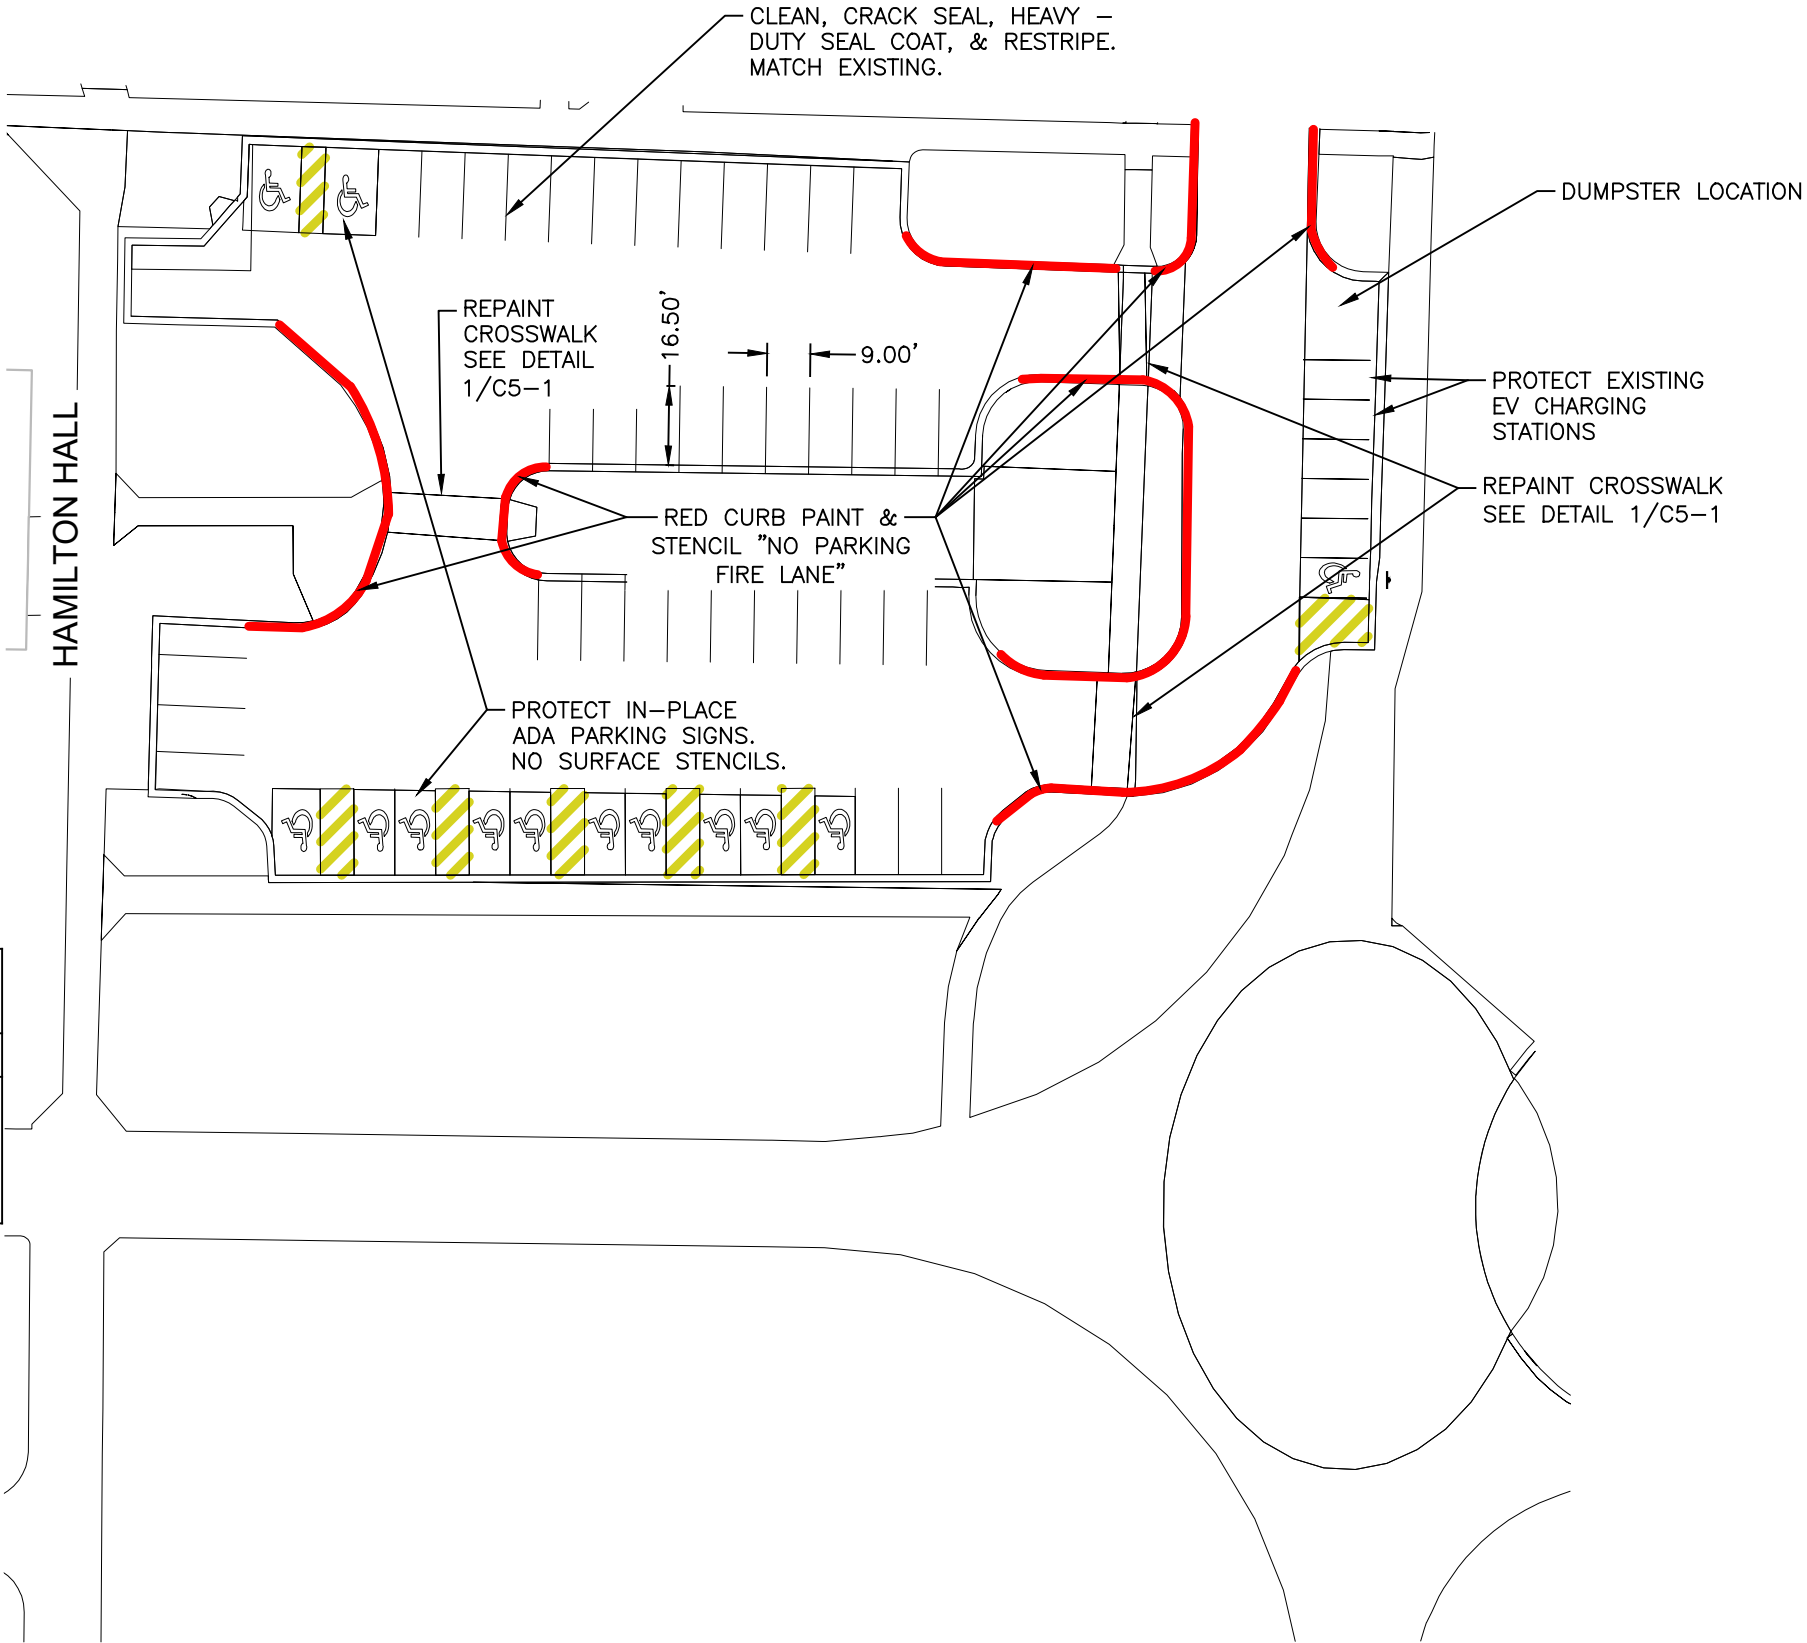

HAMILTON LOT

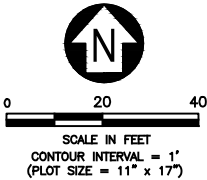

Jan 21, 2025 - 10:34am - 2025 MSU Parking Maintenance_GEN.dwg
C:\djp-pwork\djp-prod\dms26319\



MSU-CPDC

MONTANA STATE UNIVERSITY
BOZEMAN, MONTANA
PHONE: 406.994.5413
FAX: 406.994.5663

PARKING
MAINTENANCE 2025



DRAWN BY: B. SMAIL
REVIEWED BY: S. ESLINGER

REV.	DESCRIPTION	DATE

PPA#24-1177

SHEET TITLE
HAMILTON LOT
LOT 16

SHEET
CP1-16

DATE
01/15/2025



Jan 21, 2025 - 10:34am - 2025 MSU Parking Maintenance_GEN.dwg
C:\dpe-work\dpj-prod\dms2619\

QUANTITY ESTIMATES		
UNITS	QUANTITY	UNIT
4" PAINT STRIPING	2,265	LF
YELLOW CURB PAINT	128	LF
RED CURB PAINT	297	LF
"NO PARKING" PAVEMENT MARKING	2	EA
"NO PARKING" HATCHED DESIGNATION	1,132	SF
CURB PAINT REMOVAL	425	LF
LOT AREA	41,186	SF

MAINTENANCE HISTORY	
YEAR	MAINTENANCE PERFORMED
2023 & 2024	CLEANED, CRACK SEALED, AND RESTRIPE D PARKING LOT. "NO PARKING" PAINT REPAINTED. CURBS PAINTED RED AND YELLOW.

REPAINT "NO PARKING", TYP.
CLEAN, CRACK SEAL & RESTRIPE. MATCH EXISTING.

RED CURB PAINT & STENCILED "NO PARKING FIRE LANE"
RED CURB PAINT

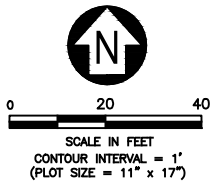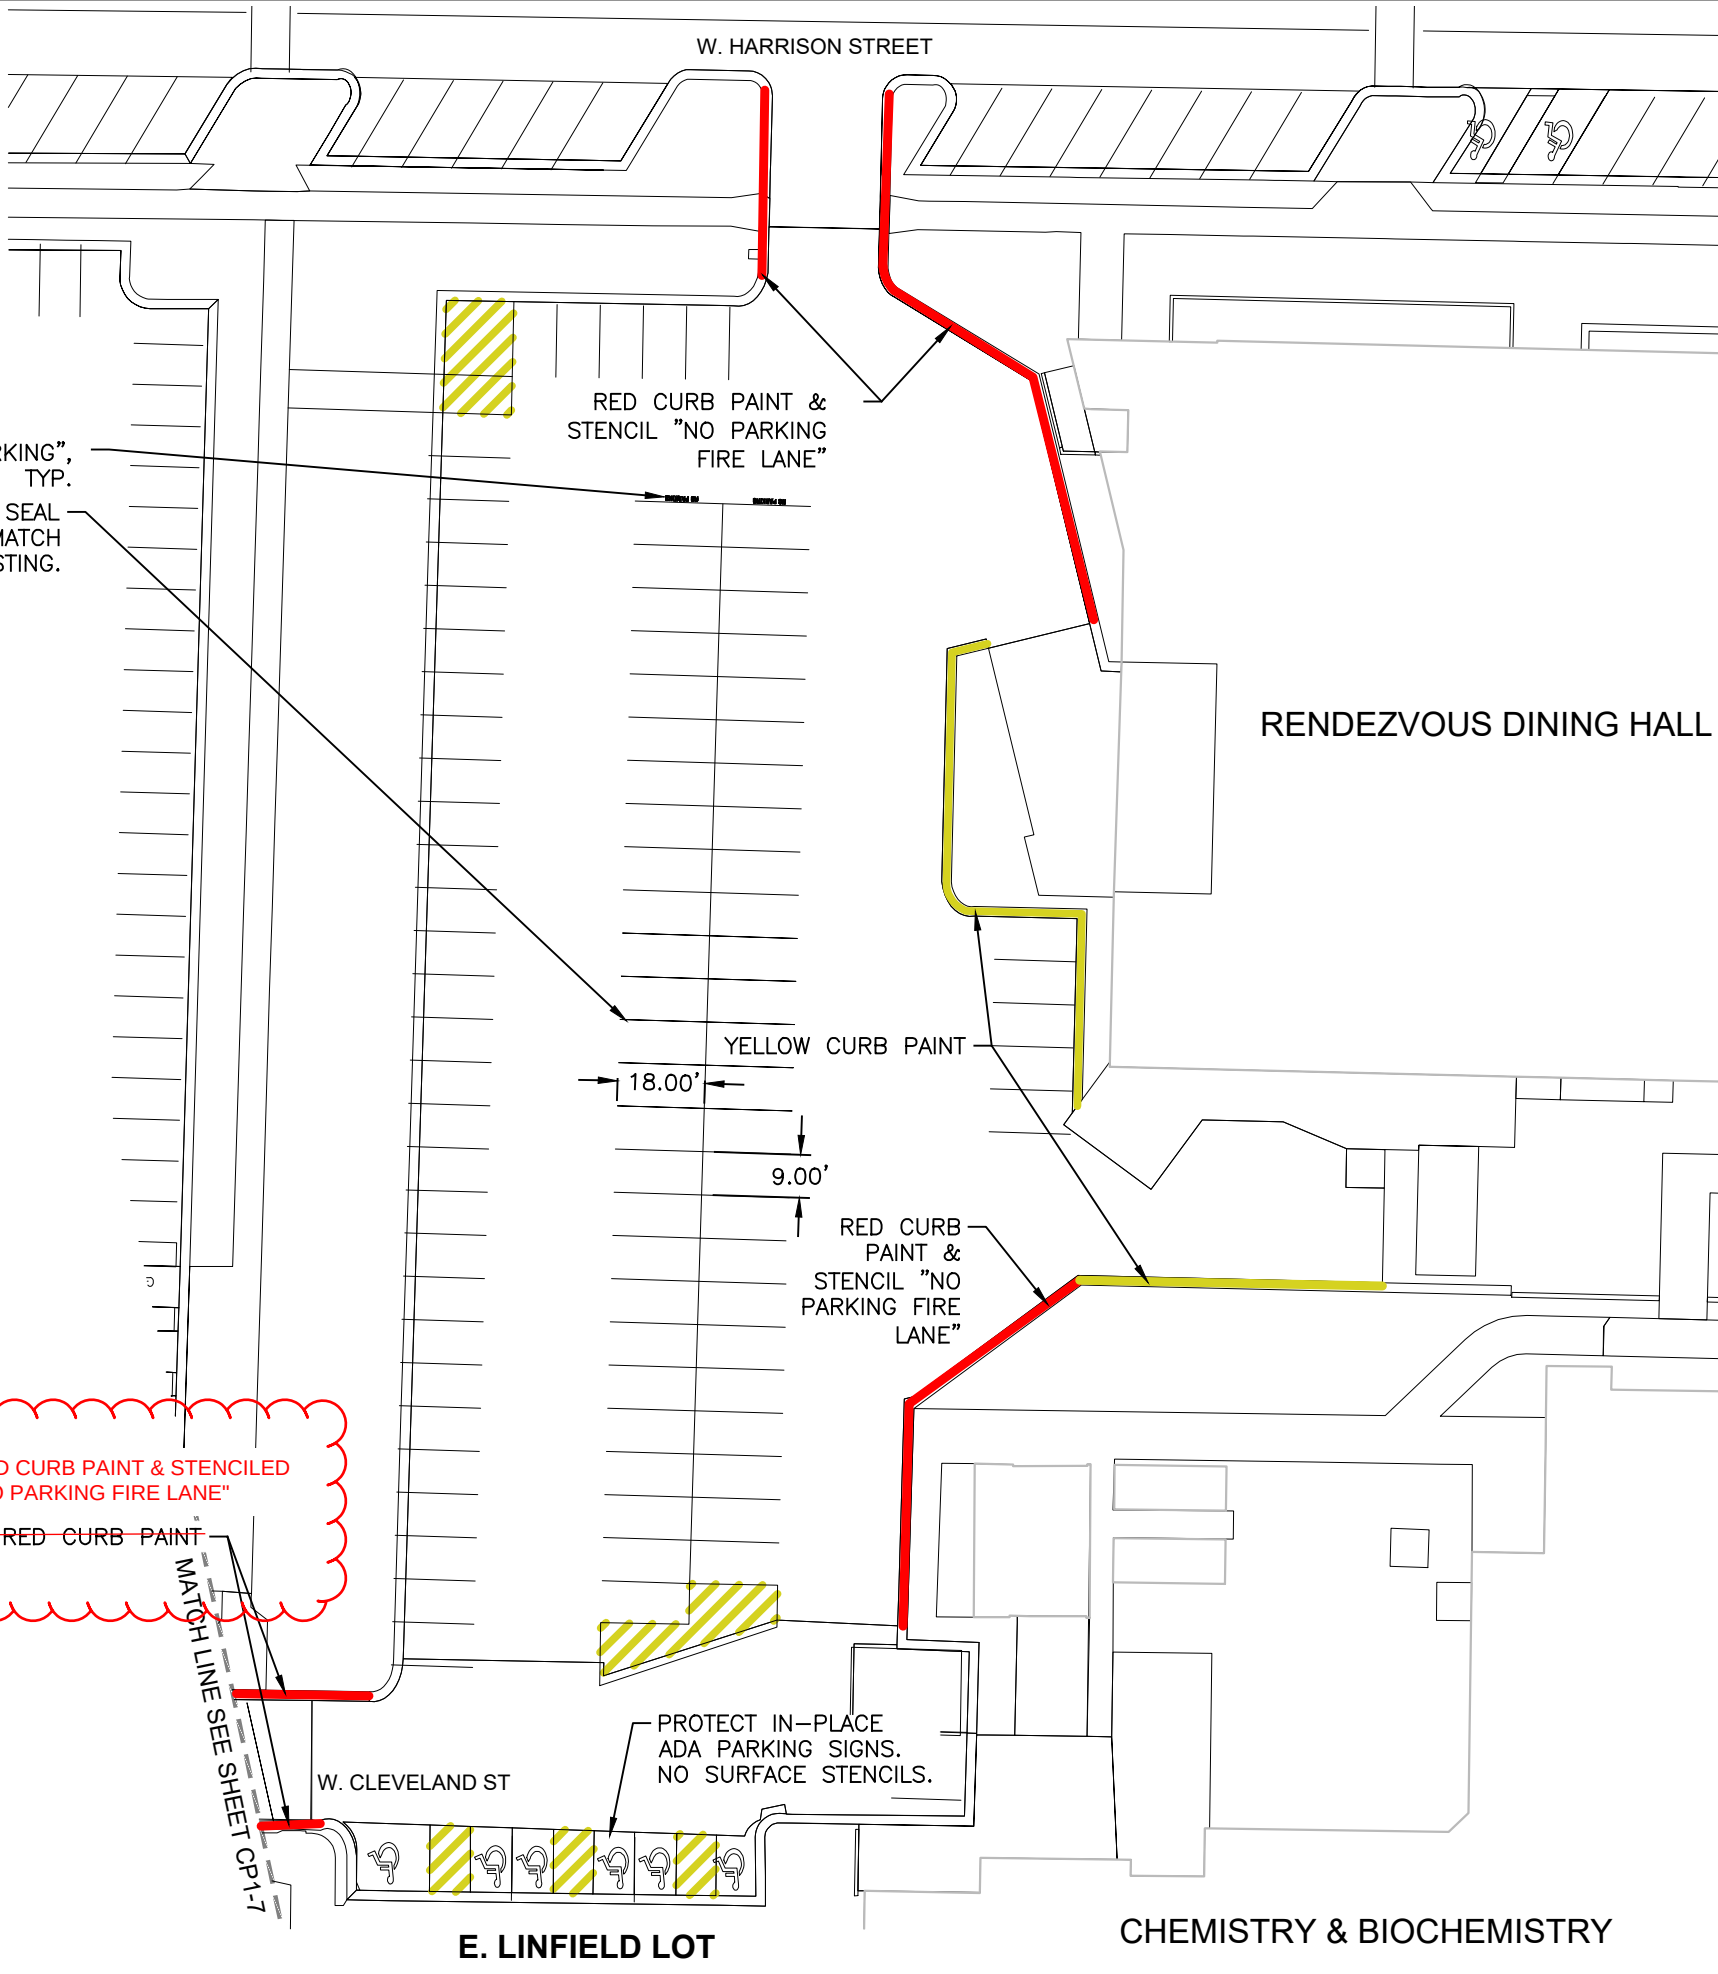




MSU-CPDC

MONTANA STATE UNIVERSITY
BOZEMAN, MONTANA
PHONE: 406.994.5413
FAX: 406.994.5665

PARKING
MAINTENANCE 2025

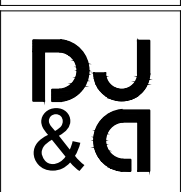

DRAWN BY: B. SMAIL
REVIEWED BY: S. ESLINGER

REV.	DESCRIPTION	DATE

PPA#24-1177

SHEET TITLE

E. LINFIELD LOT

LOT 19

SHEET


CP1-19

DATE

01/15/2025

MAINTENANCE HISTORY	
YEAR	MAINTENANCE PERFORMED
2024	NEW CONSTRUCTION

MATERIAL QUANTITIES		
MATERIAL	QUANTITY	UNIT
4" PAINT STRIPPING	12,510	LF
RED CURB PAINT	325 886	LF
CURB PAINT REMOVAL	325 886	LF
CLEAN STORM INLET	5	EA
"NO PARKING" HATCHED DESIGNATION	12,655	SF
LOT AREA	231,025	SF
STALL NUMBERING PAVEMENT MARKING	653	EA

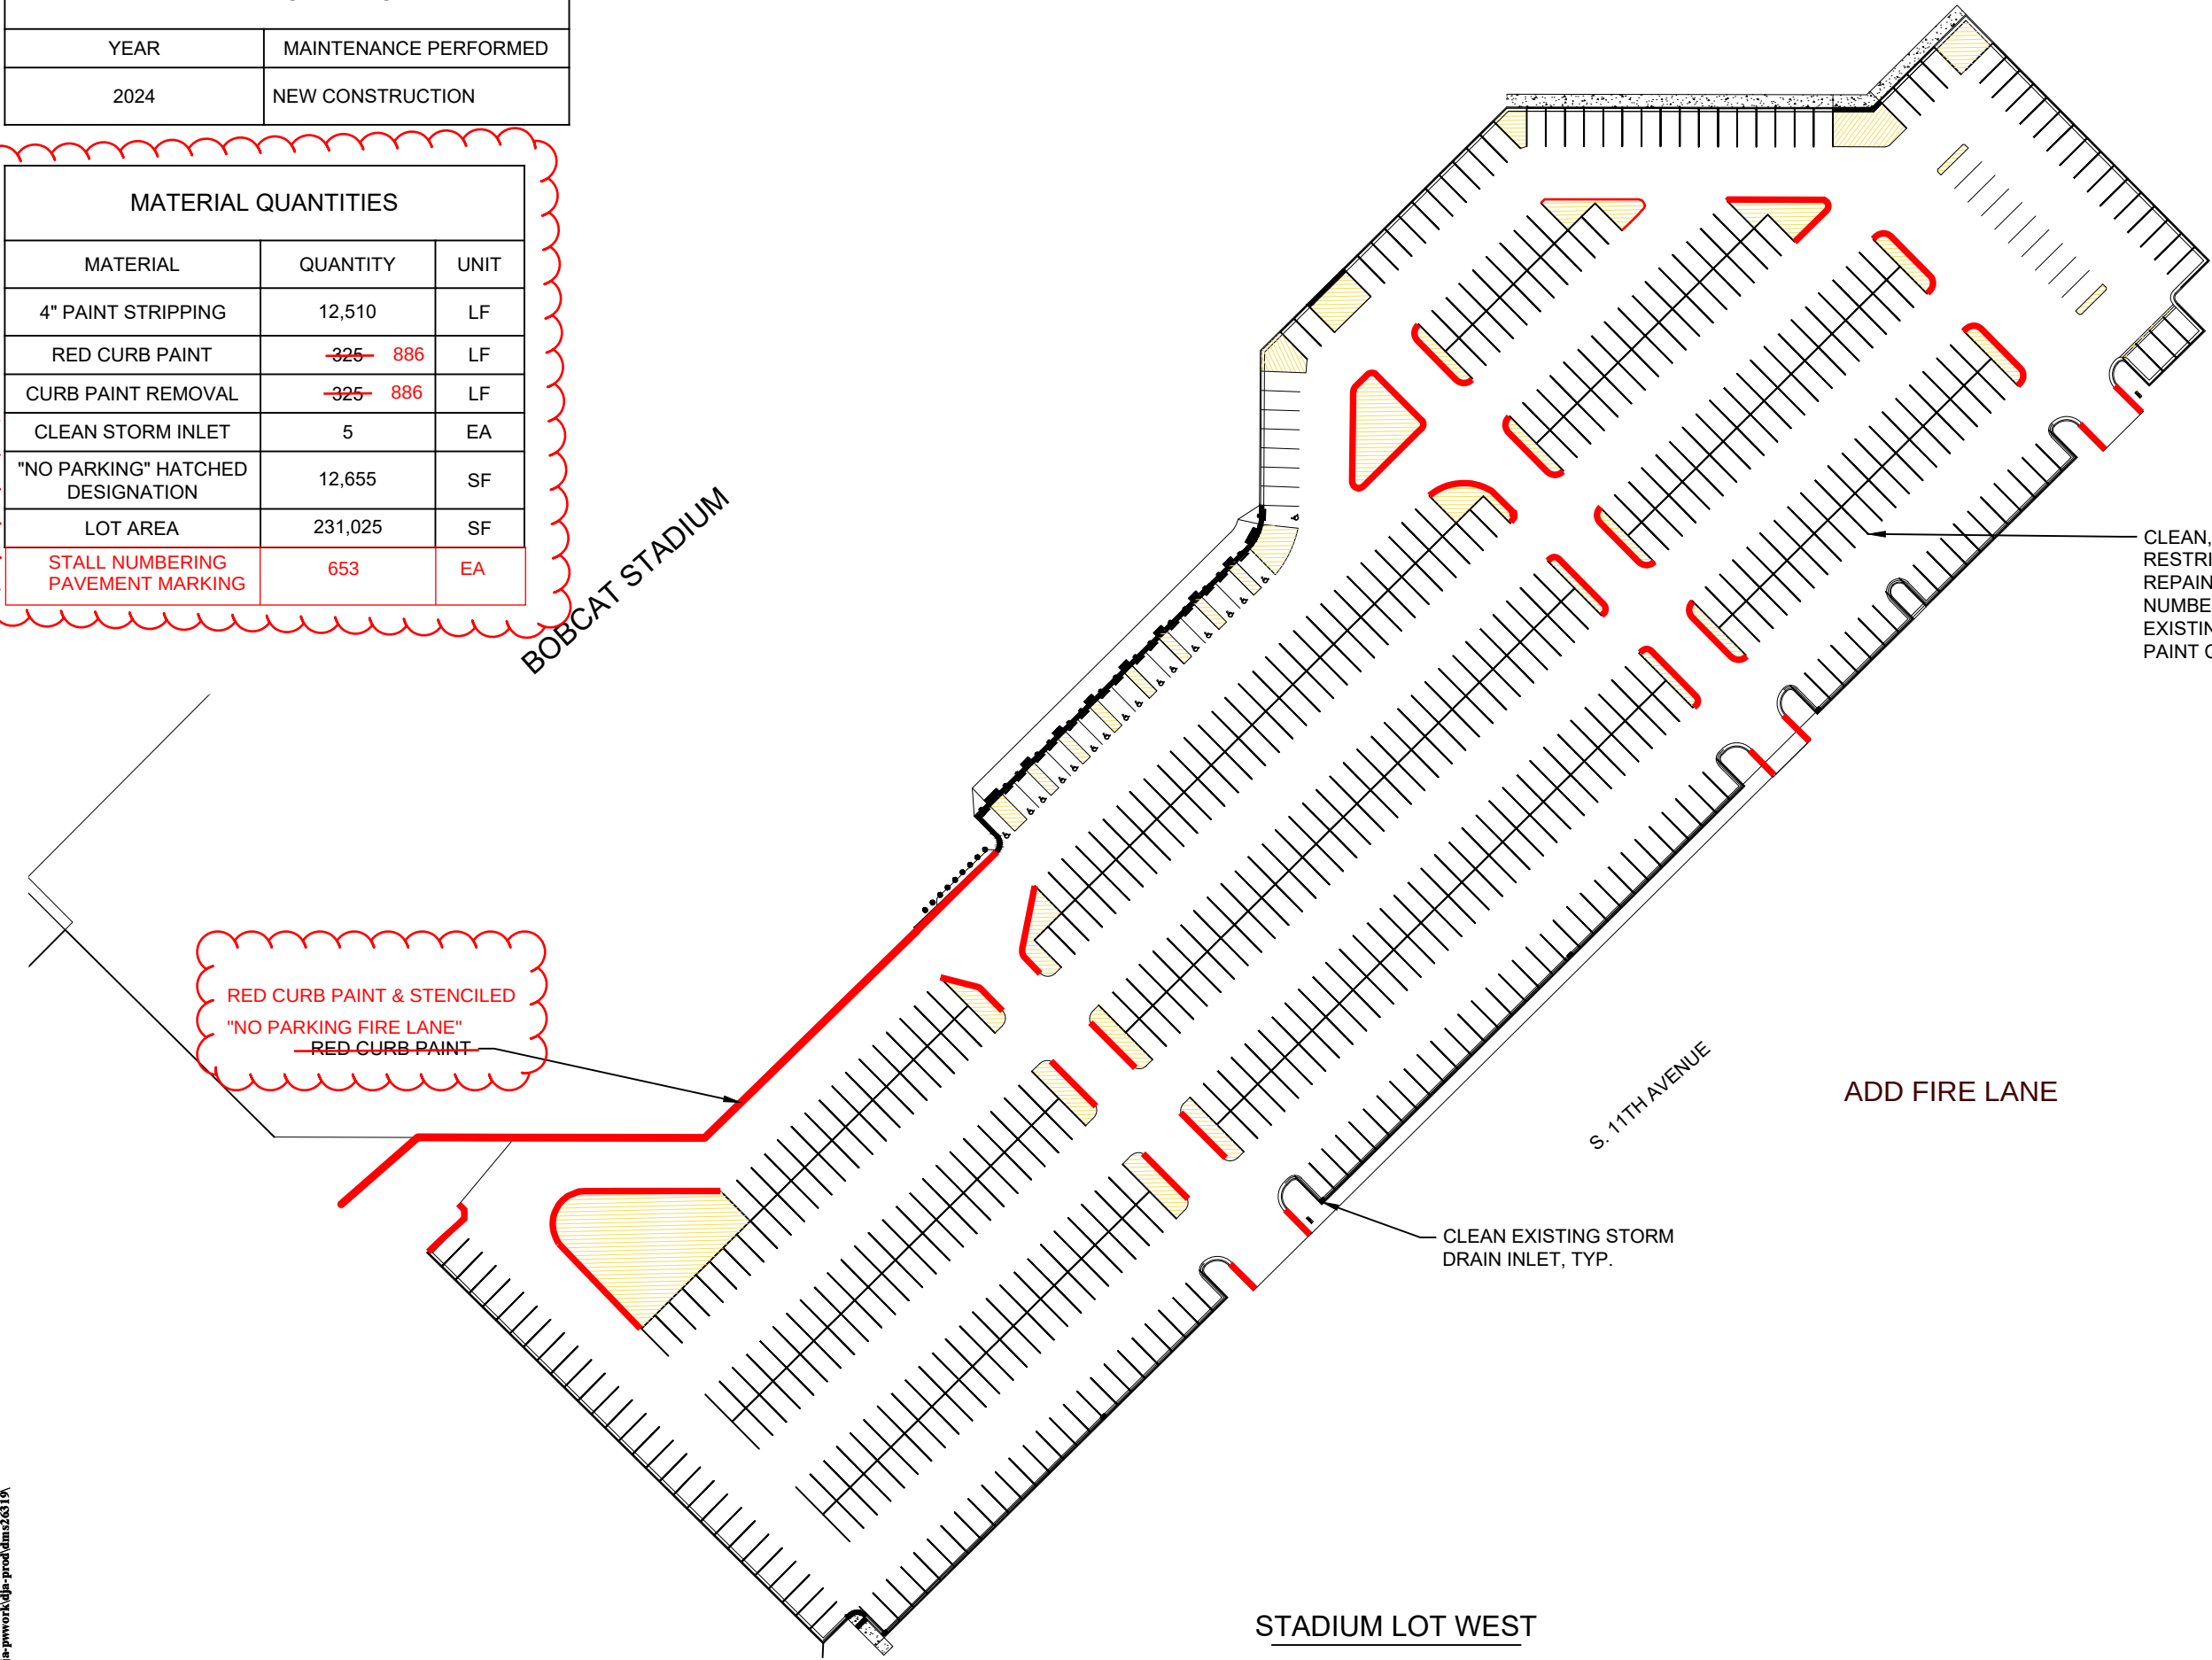



MSU-CPDC

MONTANA STATE UNIVERSITY
BOZEMAN, MONTANA
PHONE: 406.994.5413
FAX: 406.994.5663

PARKING
MAINTENANCE 2025



DRAWN BY: B. SMAIL
REVIEWED BY: S. ESLINGER

REV.	DESCRIPTION	DATE

PPA#24-1177


SHEET TITLE

STADIUM
LOT WEST

LOT 20

SHEET
CP1-20


DATE
01/15/2025

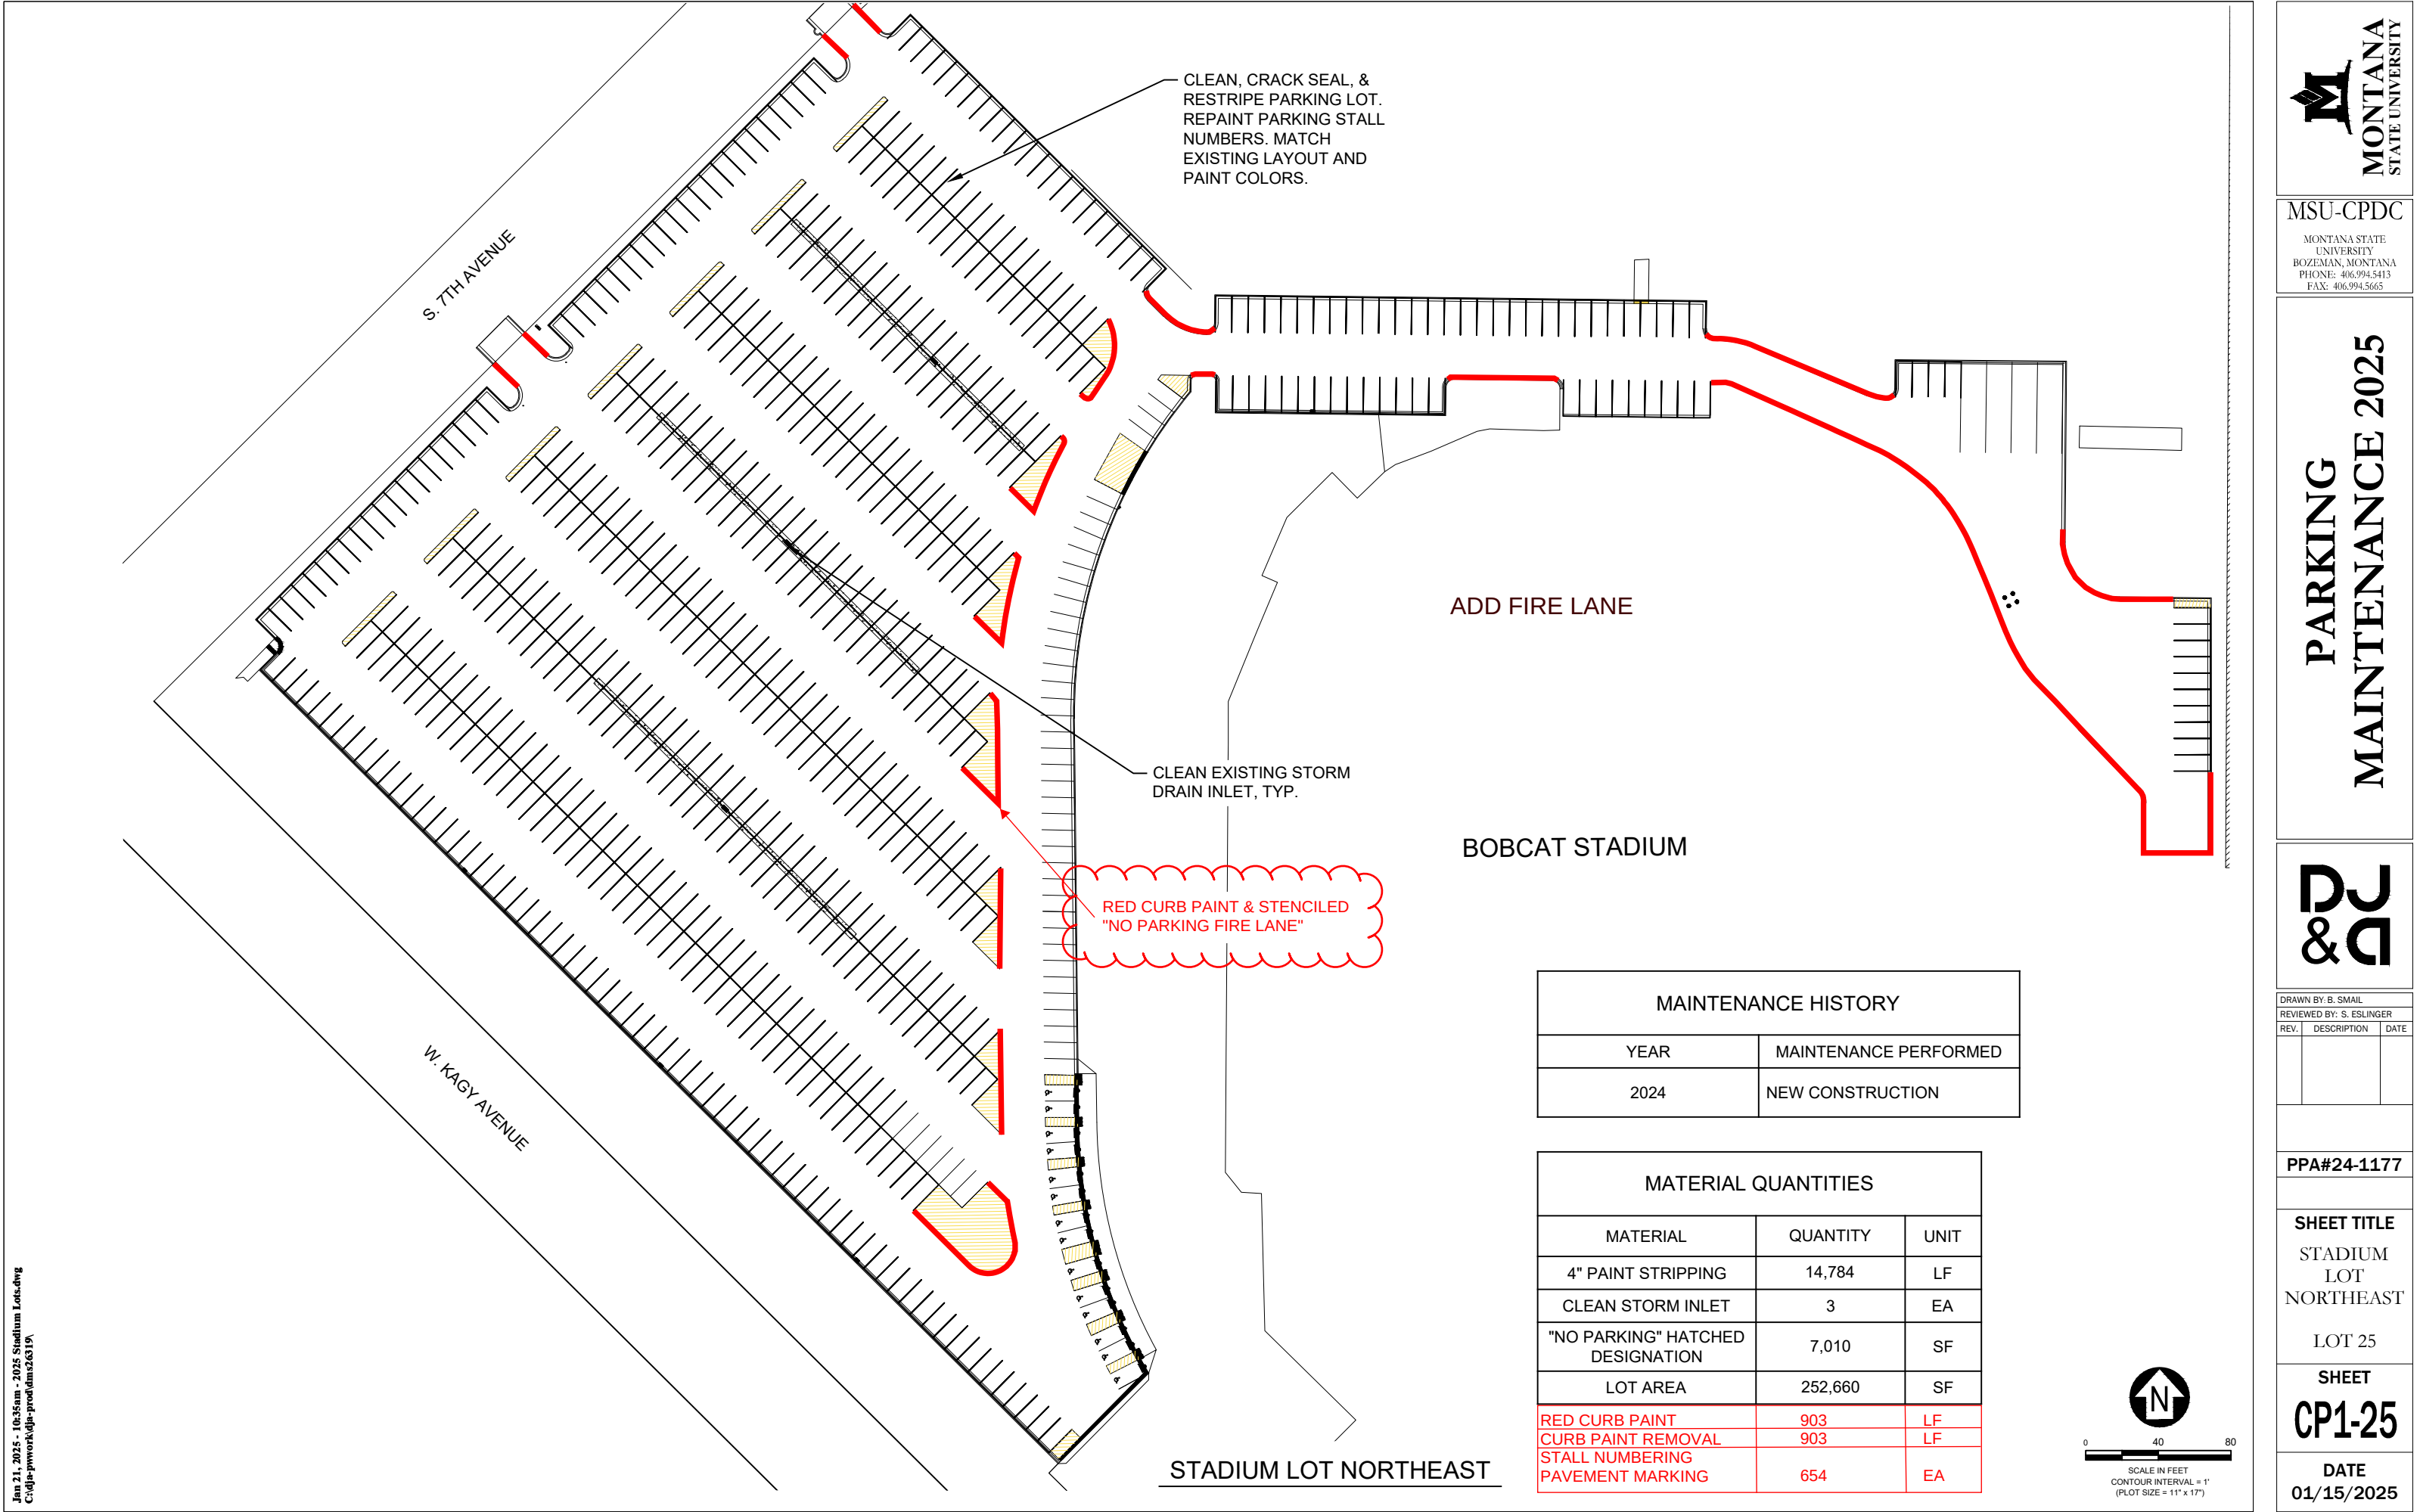

Jan 21, 2025 - 10:35am - 2025 Stadium Lots.dwg
C:\djp-pwork\djp-prod\dms2619\


MAINTENANCE HISTORY	
YEAR	MAINTENANCE PERFORMED
2024	NEW CONSTRUCTION

MATERIAL QUANTITIES		
MATERIAL	QUANTITY	UNIT
4" PAINT STRIPPING	14,784	LF
CLEAN STORM INLET	3	EA
"NO PARKING" HATCHED DESIGNATION	7,010	SF
LOT AREA	252,660	SF
RED CURB PAINT	903	LF
CURB PAINT REMOVAL	903	LF
STALL NUMBERING	654	EA
PAVEMENT MARKING		

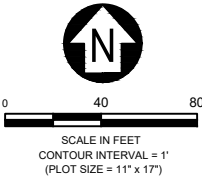

MSU-CPDC
MONTANA STATE UNIVERSITY
BOZEMAN, MONTANA
PHONE: 406.994.5413
FAX: 406.994.5663

PARKING MAINTENANCE 2025

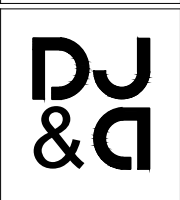

DRAWN BY: B. SMAIL		
REVIEWED BY: S. ESLINGER		
REV.	DESCRIPTION	DATE

PPA#24-1177

SHEET TITLE
STADIUM LOT NORTHEAST

LOT 25

SHEET
CP1-25

DATE
01/15/2025

Jan 21, 2025 - 10:35am - 2025 MSU Parking Maintenance_GEN.dwg
C:\djp-pwork\djp-prod\dms26319\

LEGEND
○ EXISTING POST

QUANTITY ESTIMATES		
UNITS	QUANTITY	UNIT
3/4" MINUS ROAD MIX	55	CY
LOT AREA	71,200	SF

MAINTENANCE HISTORY	
YEAR	MAINTENANCE PERFORMED
2023	REGRADED PARKING LOT AND ENTRANCE
2024	REGRADED PARKING LOT AND ENTRANCE. INSTALLED NO PARKING SIGN IN NORTHEAST CORNER FOR MAIN IRRIGATION PRV.

NOTE: CONTRACTOR TO VERIFY POST LOCATIONS WITH OWNER

MARKING OUTSIDE SCOPE OF PROJECT

FINE GRADE ENTIRE GRAVEL LOT, LEAVING A SMOOTH SURFACE THAT PERPETUATES EXISTING DRAINAGE. IMPORT & PLACE ¾" MINUS ROAD MIX AS NEEDED


PROTECT IN-PLACE LIGHT POST, TYP.

"NO PARKING" SIGN. MAIN IRRIGATION PRV LOCATED HERE

W. LINCOLN STREET

REGRADE PARKING LOT ENTRANCE

LINCOLN LOT

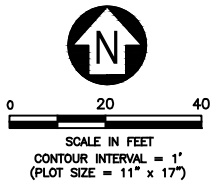




MSU-CPDC

MONTANA STATE UNIVERSITY
BOZEMAN, MONTANA
PHONE: 406.994.5413
FAX: 406.994.5663

PARKING
MAINTENANCE 2025

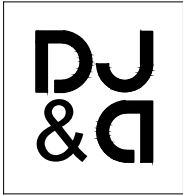

DRAWN BY: B. SMAIL
REVIEWED BY: S. ESLINGER

REV.	DESCRIPTION	DATE

PPA#24-1177

SHEET TITLE

LINCOLN LOT

LOT 21

SHEET

CP1-21


DATE

01/15/2025


Jan 21, 2025 - 10:35am - 2025 MSU Parking Maintenance_GEN.dwg
C:\djp-pwork\djp-prod\dms2619\

QUANTITY ESTIMATES		
UNITS	QUANTITY	UNIT
4" PAINT STRIPING	855	LF
YELLOW CURB PAINT	168	LF
RED CURB PAINT	359	LF
"NO PARKING" HATCHED DESIGNATION	490	SF
CURB PAINT REMOVAL	527	LF
LOT AREA	22,831	SF

MAINTENANCE HISTORY	
YEAR	MAINTENANCE PERFORMED
2023	CLEANED, CRACK SEALED, AND RESTRIPE PARKING LOT. NEW ADDITION OF "NO PARKING" SIGNAGE ON BUILDING. CURBS PAINTED RED AND YELLOW.
2024	CLEANED, CRACK SEALED, AND RESTRIPE PARKING LOT. CURBS PAINTED RED AND YELLOW.

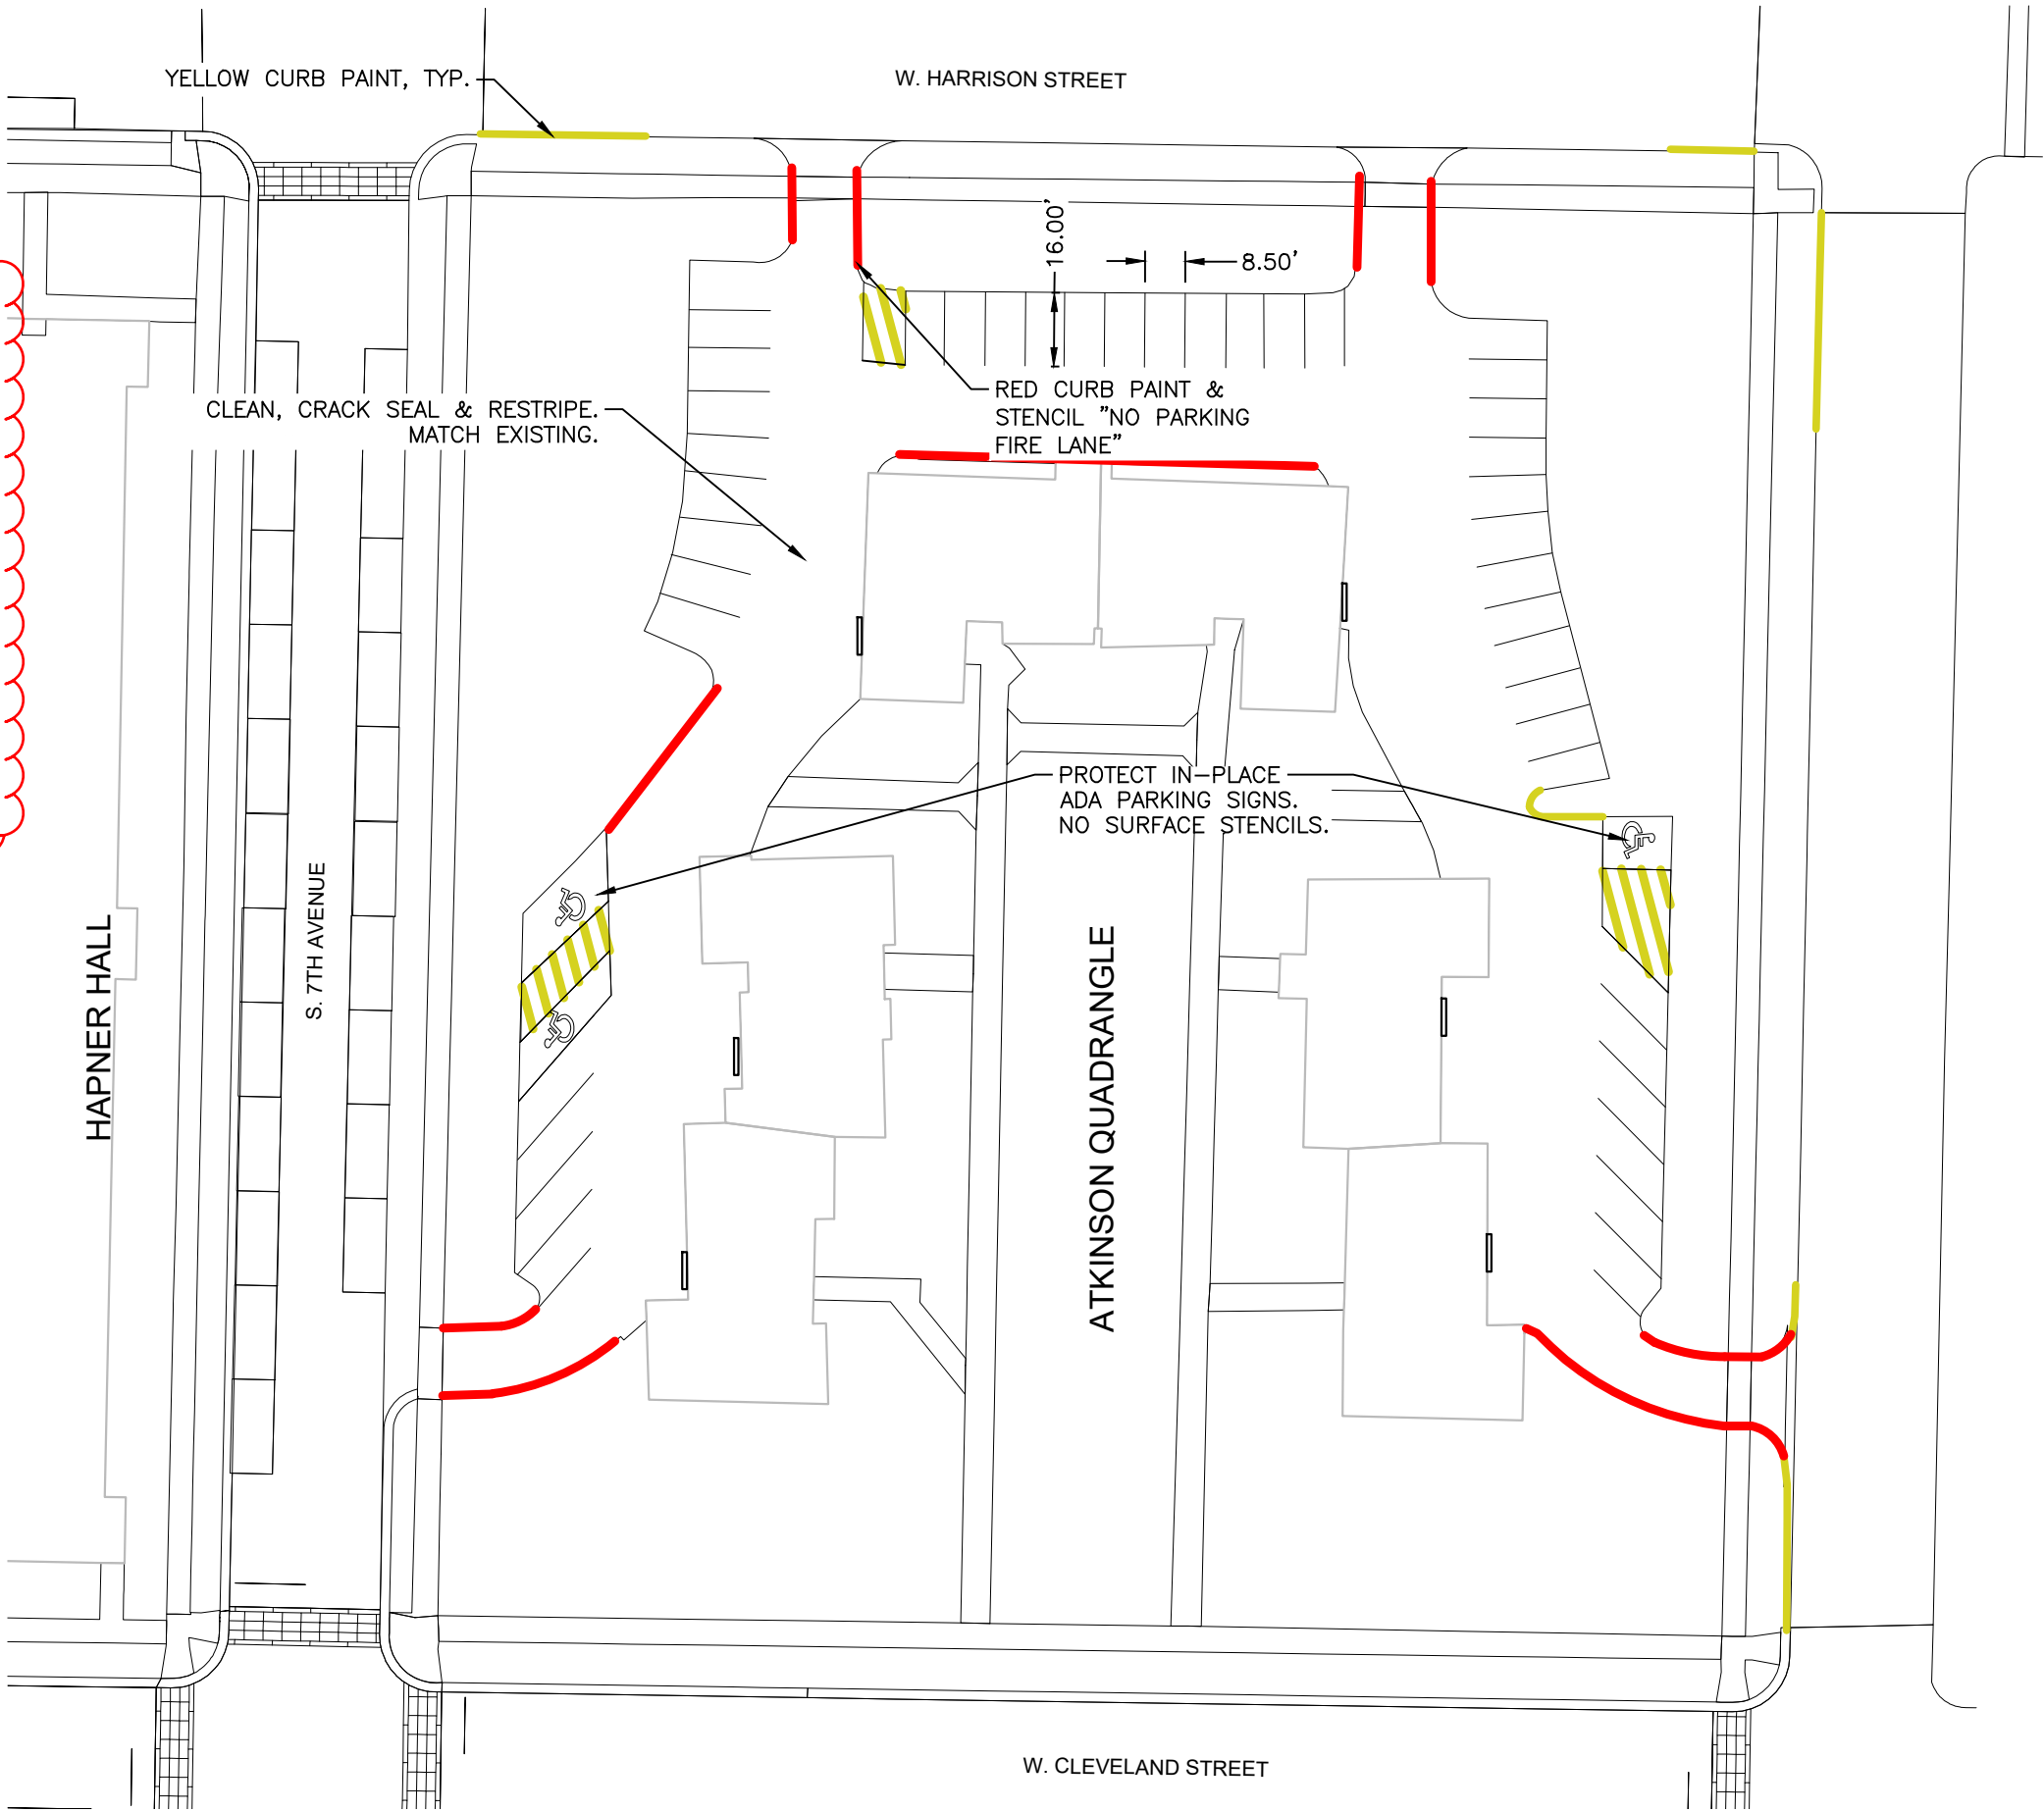

QUADS LOT

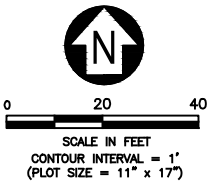

MSU-CPDC
MONTANA STATE UNIVERSITY
BOZEMAN, MONTANA
PHONE: 406.994.5413
FAX: 406.994.5663

PARKING MAINTENANCE 2025



DRAWN BY: B. SMAIL		
REVIEWED BY: S. ESLINGER		
REV.	DESCRIPTION	DATE



PPA#24-1177

SHEET TITLE
QUADS LOT
LOT 22

SHEET
CP1-22

DATE
01/15/2025


Jan 21, 2025 - 10:36am - 2025 MSU Parking Maintenance_GEN.dwg
C:\djp-pwork\djp-prod\dms2619\

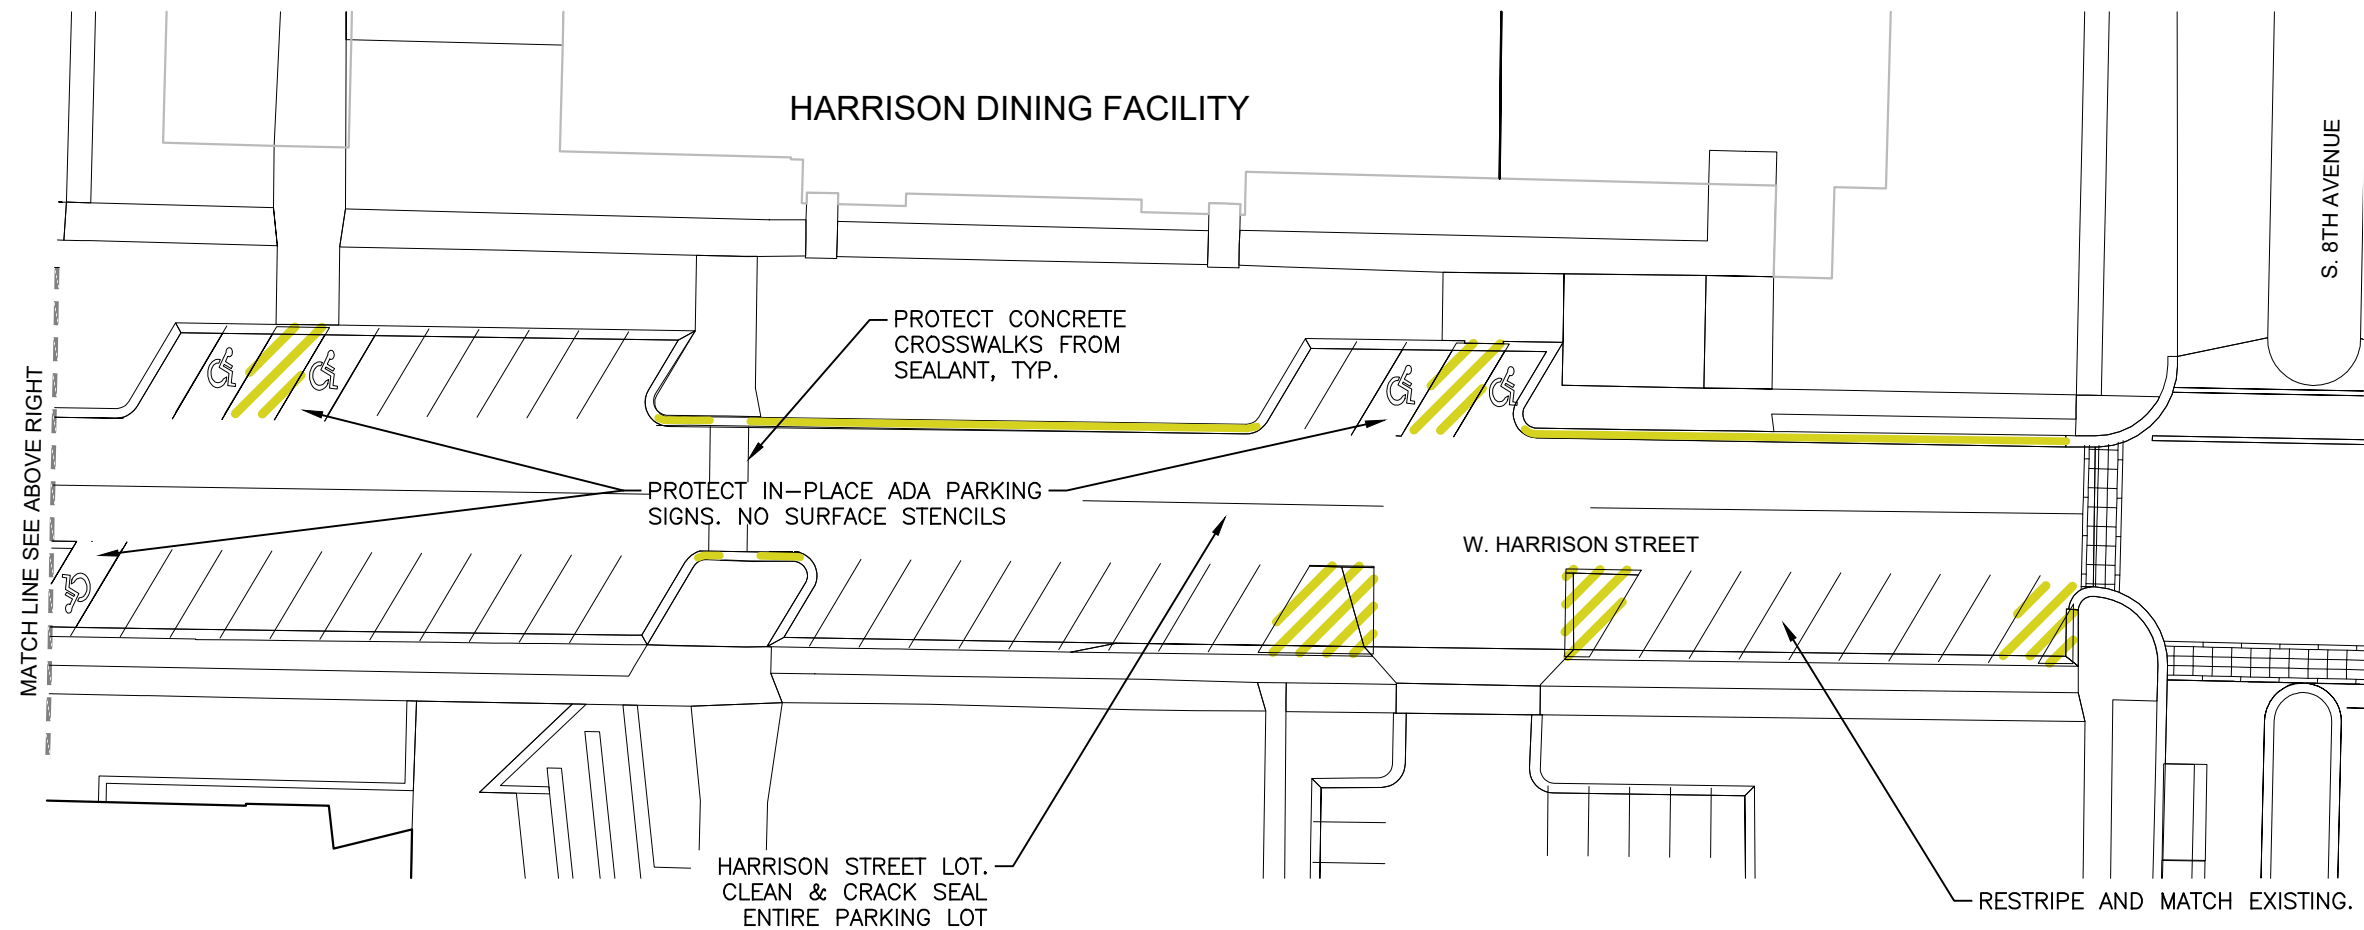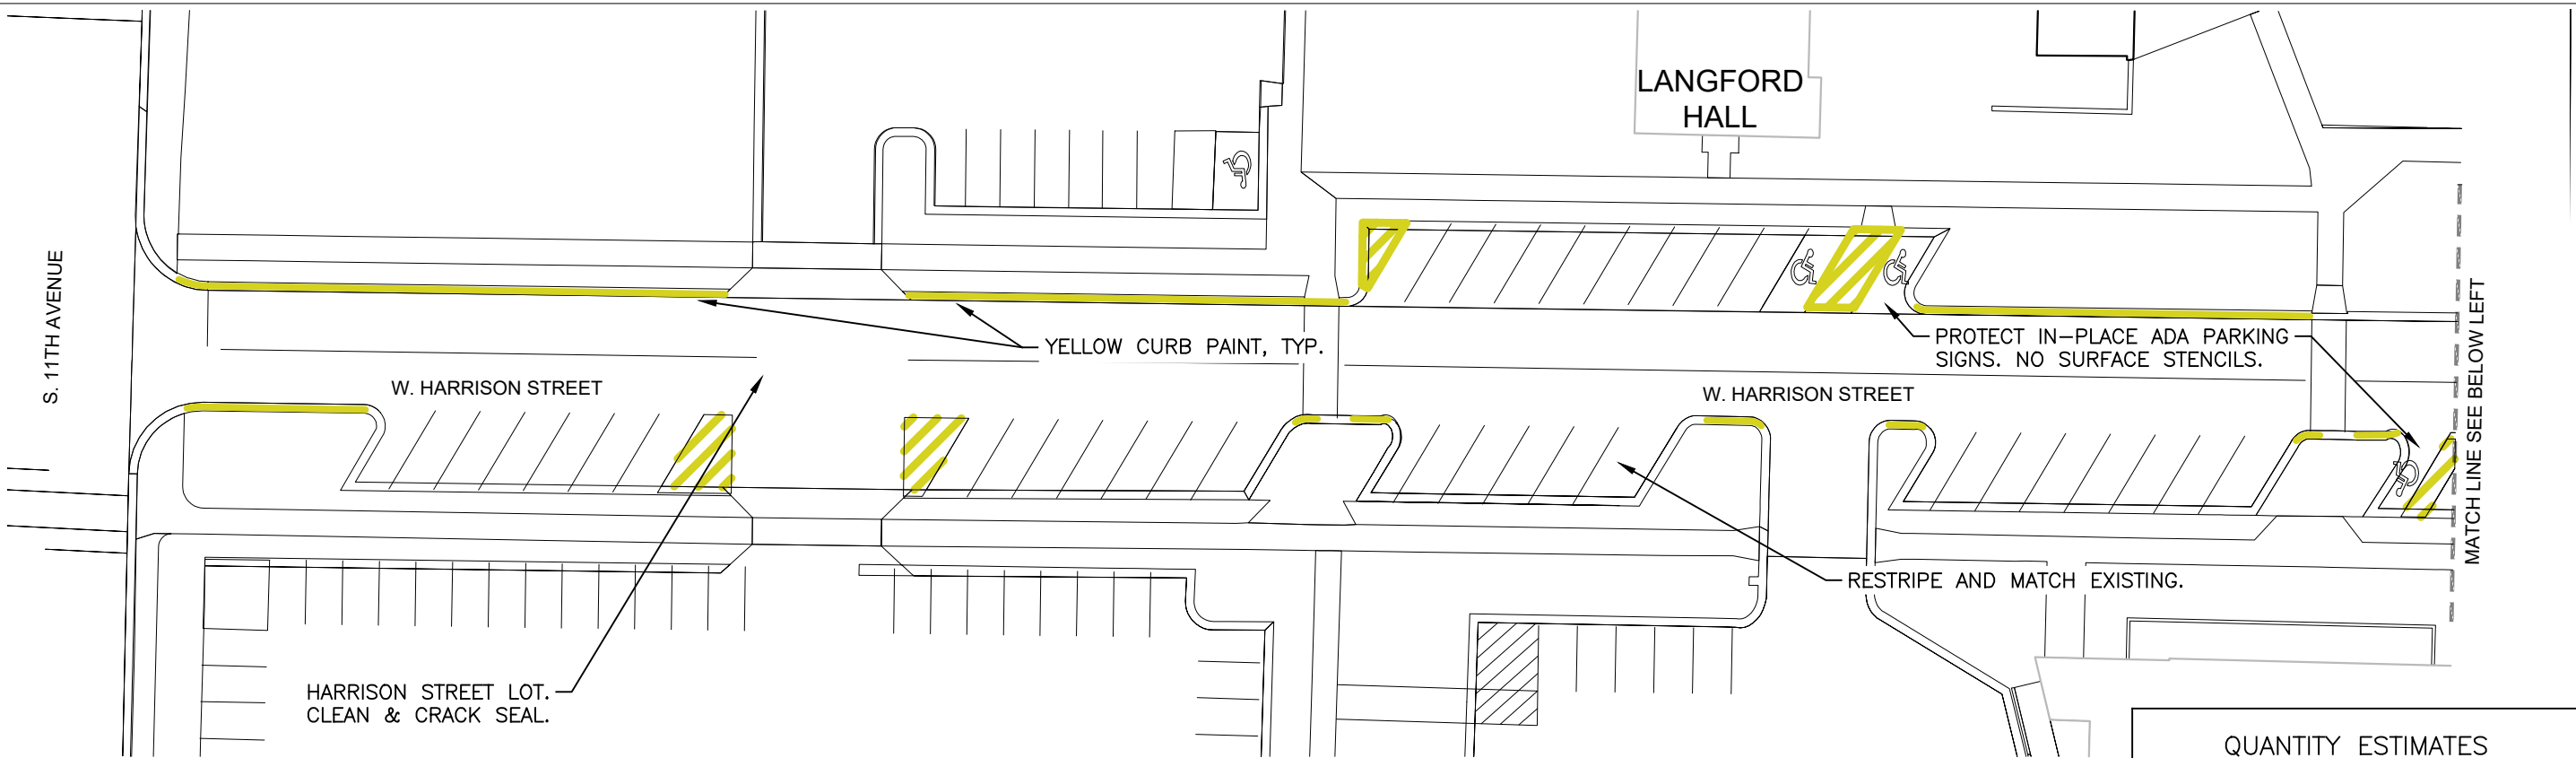

HARRISON ST. LOT

QUANTITY ESTIMATES		
UNITS	QUANTITY	UNIT
4" PAINT STRIPING	3,057	LF
YELLOW CURB PAINT	639	LF
"NO PARKING" HATCHED DESIGNATION	1,864	SF
CURB PAINT REMOVAL	639	LF
LOT AREA	43,483	SF

MAINTENANCE HISTORY	
YEAR	MAINTENANCE PERFORMED
2023 & 2024	CLEANED, CRACK SEALED, AND RESTRIPE PARKING LOT. CURBS PAINTED YELLOW.

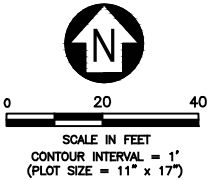



MSU-CPDC

MONTANA STATE UNIVERSITY
BOZEMAN, MONTANA
PHONE: 406.994.5413
FAX: 406.994.5663

PARKING
MAINTENANCE 2025



DRAWN BY: B. SMAIL
REVIEWED BY: S. ESLINGER

REV.	DESCRIPTION	DATE

PPA#24-1177

SHEET TITLE



HARRISON ST. LOT
LOT 23

SHEET

CP1-23


DATE

01/15/2025

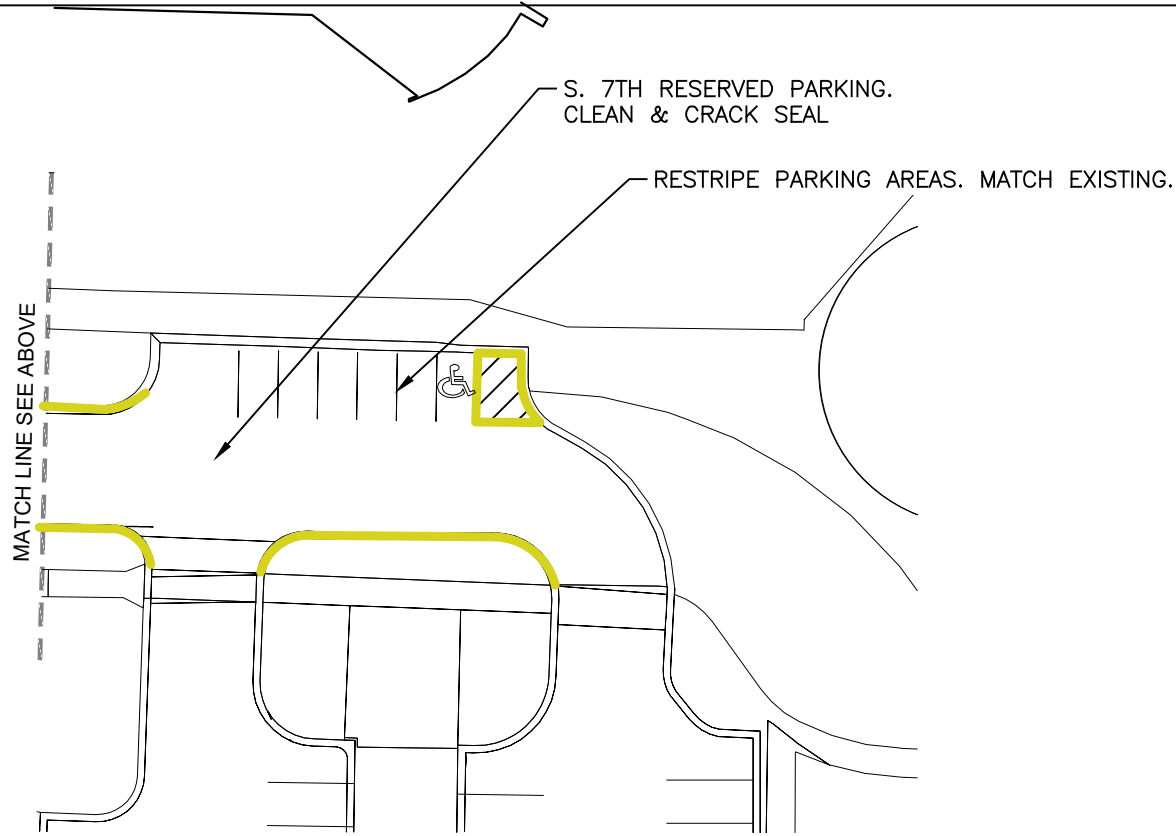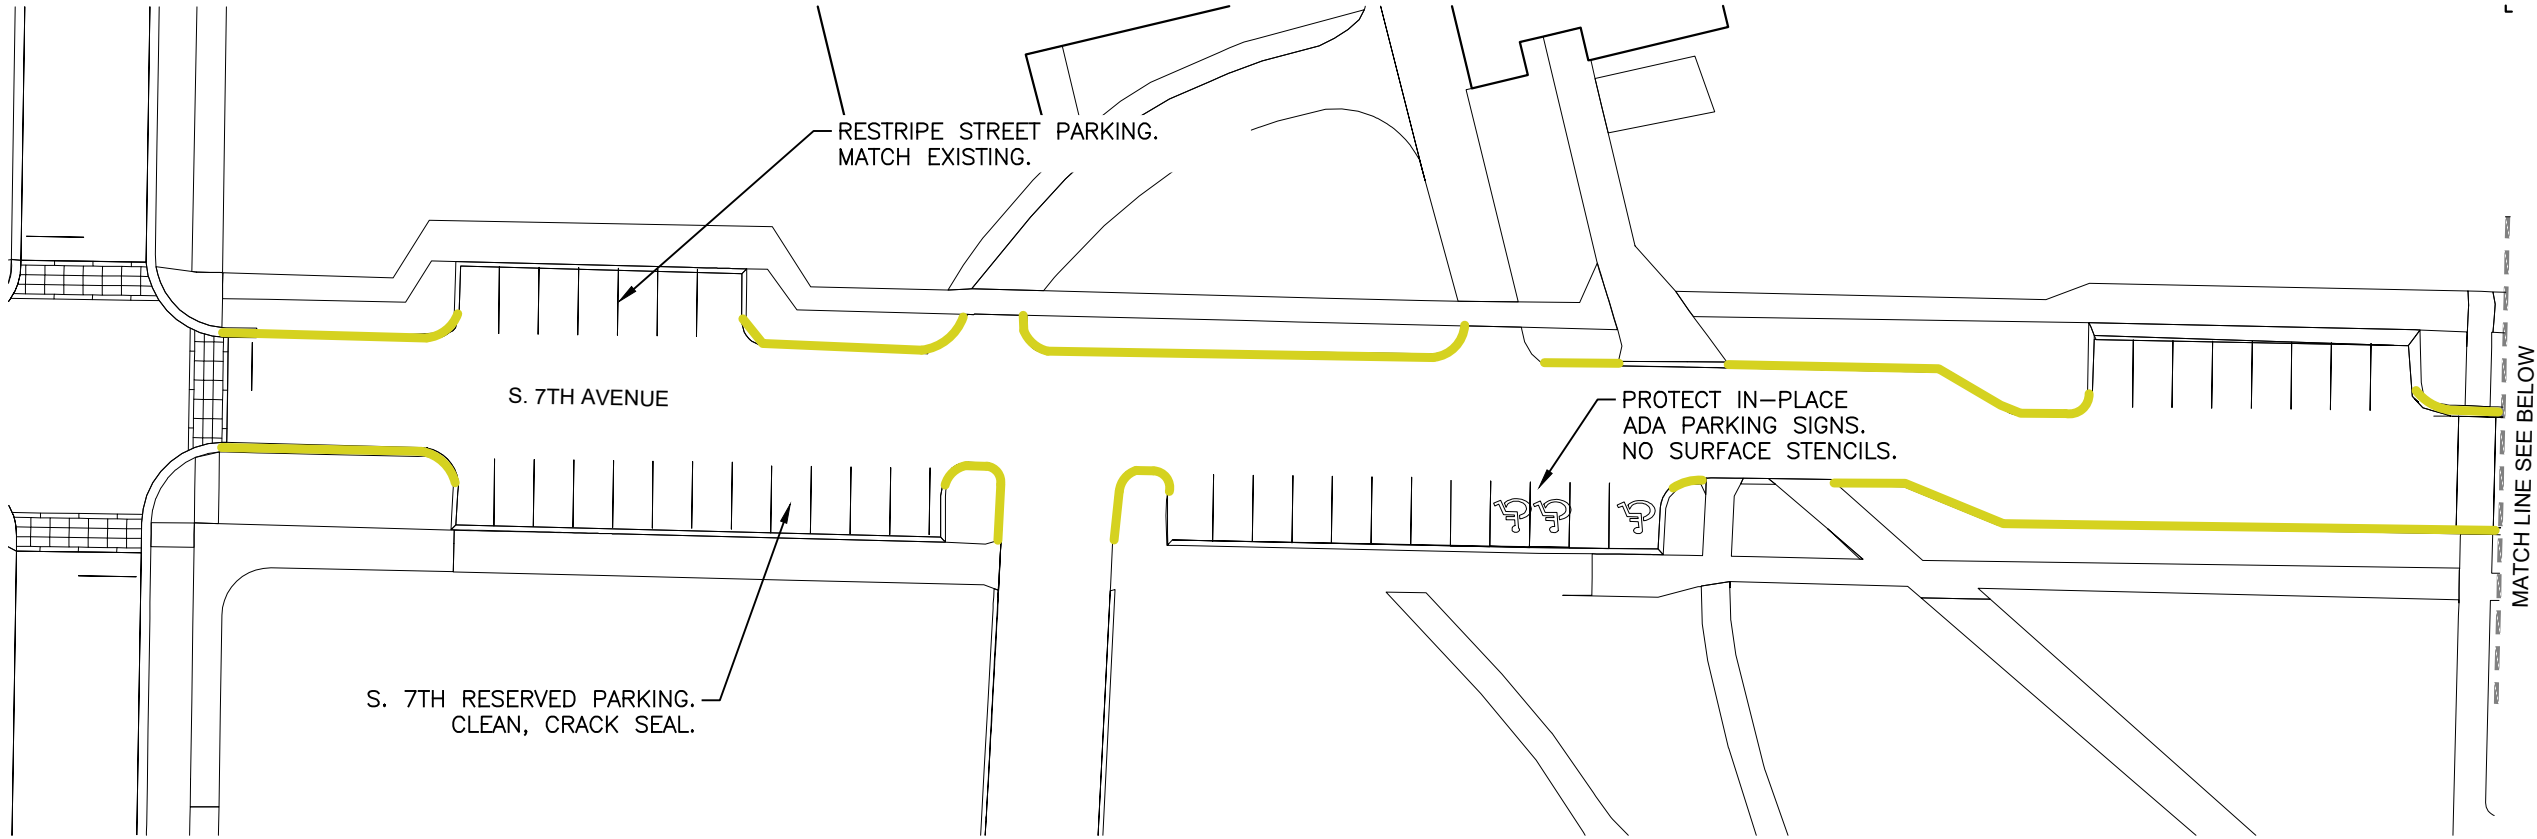

QUANTITY ESTIMATES		
UNITS	QUANTITY	UNIT
4" PAINT STRIPING	1,119	LF
YELLOW CURB PAINT	687	LF
"NO PARKING" HATCHED DESIGNATION	731	SF
CURB PAINT REMOVAL	687	LF
LOT AREA	21,220	SF

MAINTENANCE HISTORY	
YEAR	MAINTENANCE PERFORMED
2023 & 2024	CLEANED, ROUTED & CRACK SEALED ENTIRE PARKING AREAS. RESTRIPE ALL STREET PARKING AREAS. CURBS PAINTED YELLOW

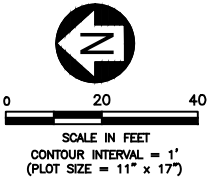

Jan 21, 2025 - 10:36am - 2025 MSU Parking Maintenance_GEN.dwg
C:\djp-pwork\djp-prod\dms2619\

S. 7TH RESERVED LOT



MSU-CPDC

MONTANA STATE UNIVERSITY
BOZEMAN, MONTANA
PHONE: 406.994.5413
FAX: 406.994.5663

PARKING
MAINTENANCE 2025



DRAWN BY: B. SMAIL
REVIEWED BY: S. ESLINGER

REV.	DESCRIPTION	DATE

PPA#24-1177

SHEET TITLE
S. 7TH RESERVED LOT
LOT 24


SHEET
CP1-24

DATE
01/15/2025


Jan 28, 2025 - 3:39pm - 2025 MSU Parking Maintenance GEN.dwg
C:\djp-pwork\djp-prod\dms2619\

QUANTITY ESTIMATES		
UNITS	QUANTITY	UNIT
4" PAINT STRIPING	13,197	LF
YELLOW CURB PAINT	452	LF
"NO PARKING" PAVEMENT MARKING	16	EA
STORM DRAIN CLEAN OUT	3	EA
CURB PAINT REMOVAL	452	LF
LOT AREA	176,513	SF

MAINTENANCE HISTORY	
YEAR	MAINTENANCE PERFORMED
2023	CLEANED, CRACK SEALED, SEAL COAT APPLIED, AND RESTRIPED PARKING LOT. "NO PARKING" PAINT REPAINTED. CURBS PAINTED YELLOW
2024	CLEANED, CRACK SEALED, AND RESTRIPED PARKING LOT. "NO PARKING" PAINT REPAINTED. CURBS PAINTED YELLOW.

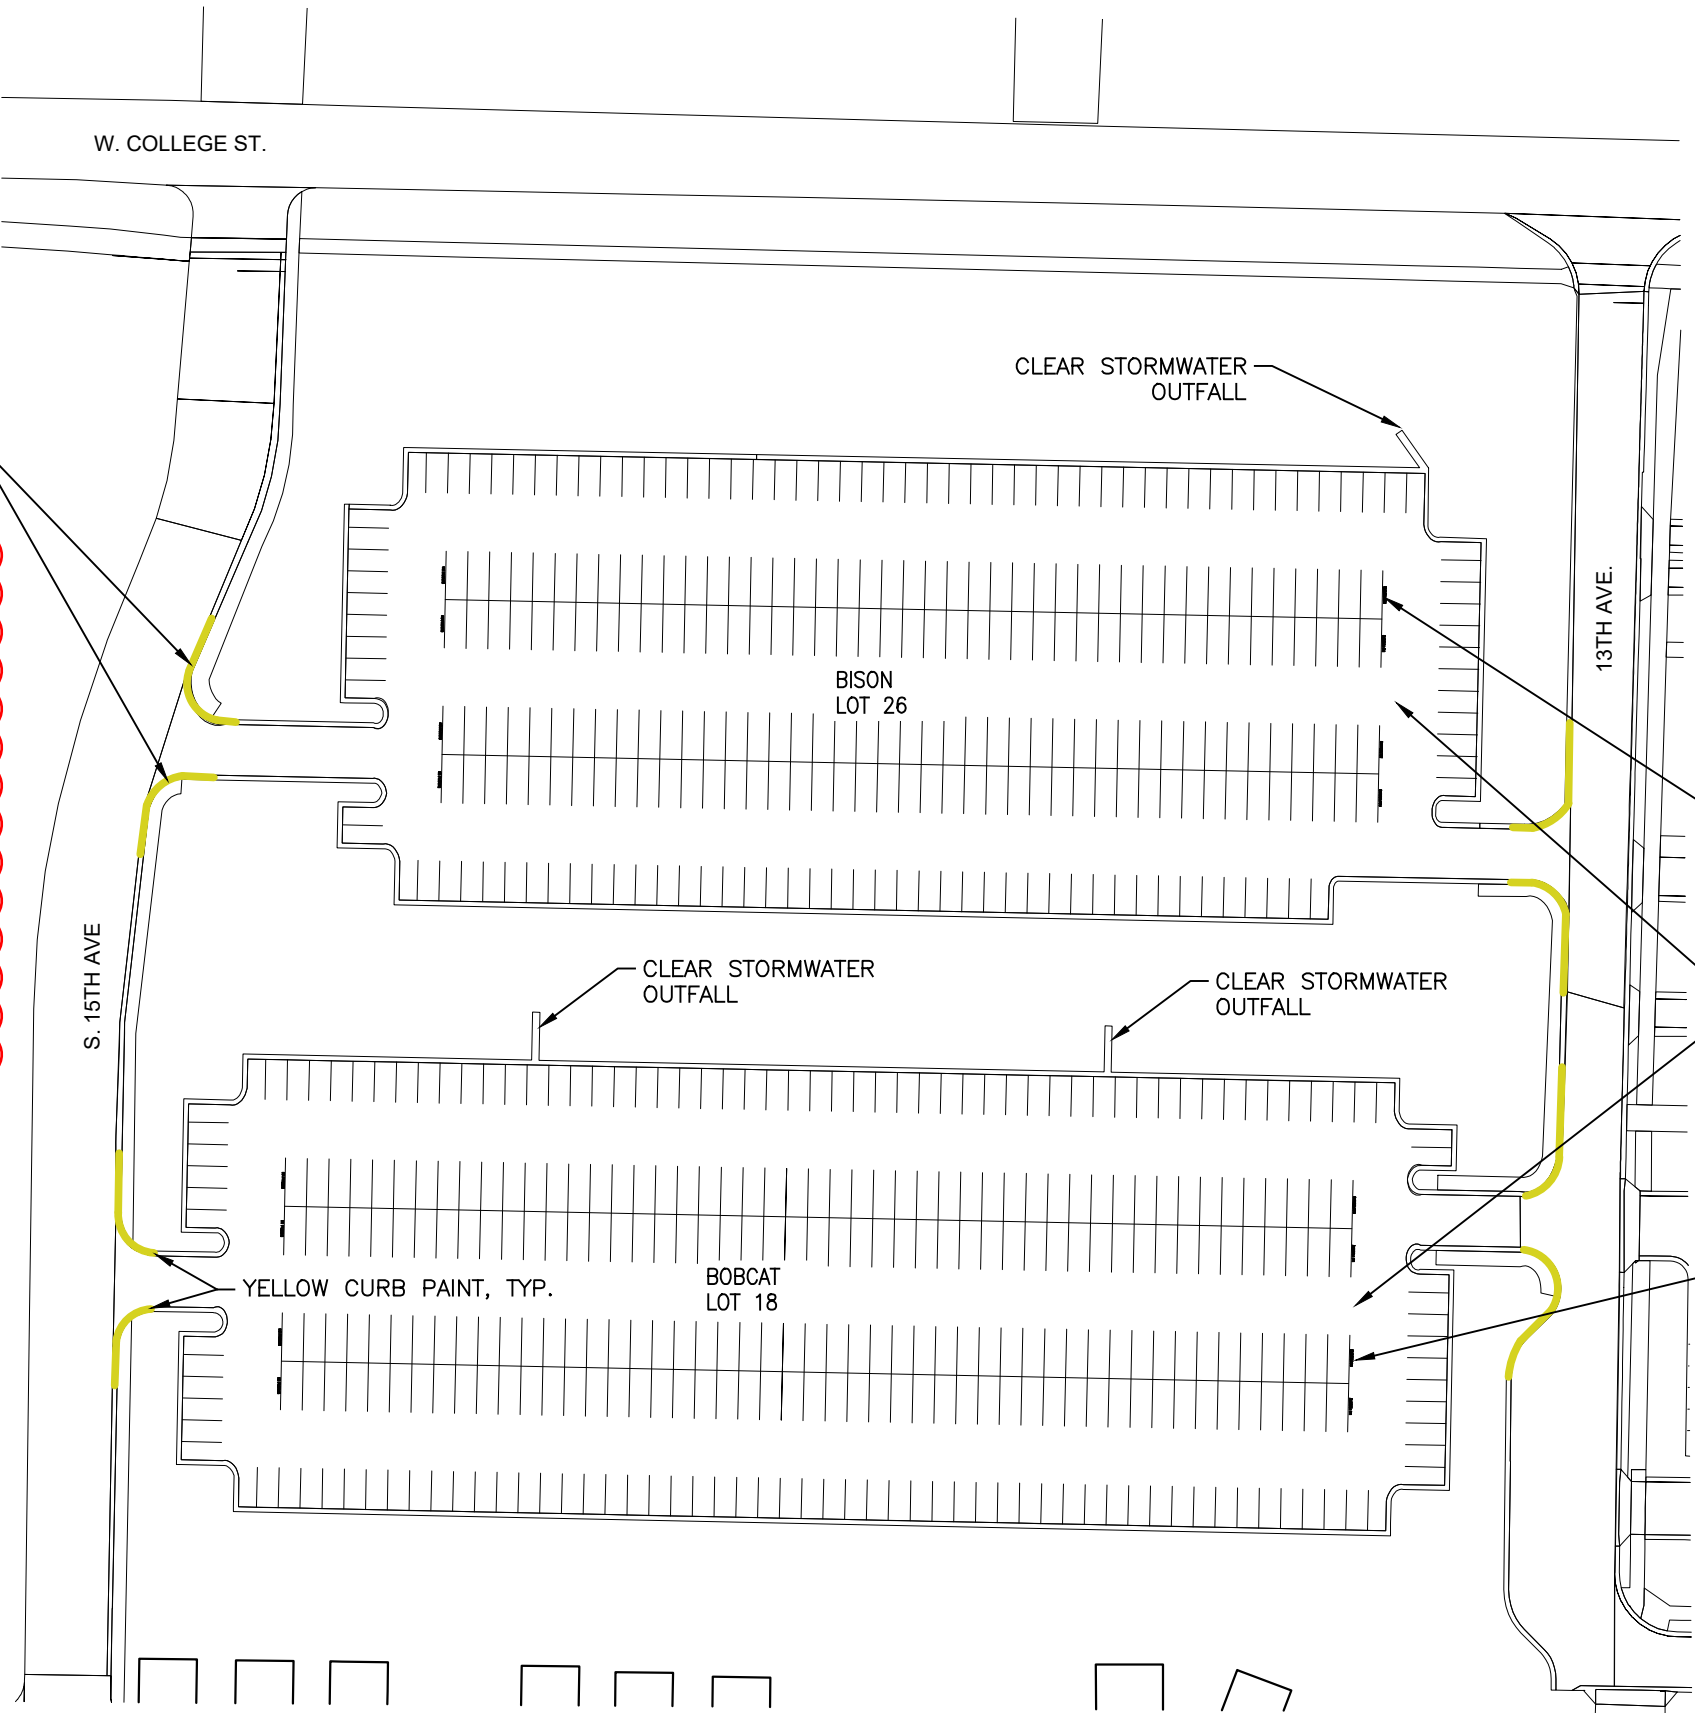

BISON & BOBCAT LOT

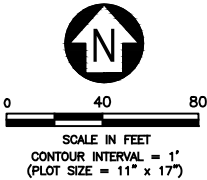




MSU-CPDC

MONTANA STATE UNIVERSITY
BOZEMAN, MONTANA
PHONE: 406.994.5413
FAX: 406.994.5665

PARKING
MAINTENANCE 2025

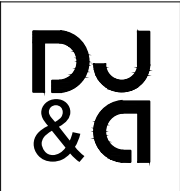

DRAWN BY: B. SMAIL
REVIEWED BY: S. ESLINGER

REV.	DESCRIPTION	DATE

PPA#24-1177

SHEET TITLE
BISON & BOBCAT LOT
LOT 26 & 18

SHEET
CP1-26


DATE
01/15/2025

Jan 21, 2025 - 10:36am - 2025 MSU Parking Maintenance_GEN.dwg
C:\djp-work\djp-prod\dms2619\


QUANTITY ESTIMATES		
UNITS	QUANTITY	UNIT
4" PAINT STRIPING	120	LF
"NO PARKING" HATCHED DESIGNATION	165	SF
YELLOW CURB PAINT	284	LF
ARROWS/MISC PAVEMENT MARKING	2	EA
CURB PAINT REMOVAL	284	LF
LOT AREA	4,874	SF

MAINTENANCE HISTORY	
YEAR	MAINTENANCE PERFORMED
2023 & 2024	CLEANED, CRACK SEALED, AND RESTRIPEd PARKING LOT. "NO PARKING" PAINT REPAINTED. CURBS PAINTED YELLOW.

SOUTH 13TH AVENUE

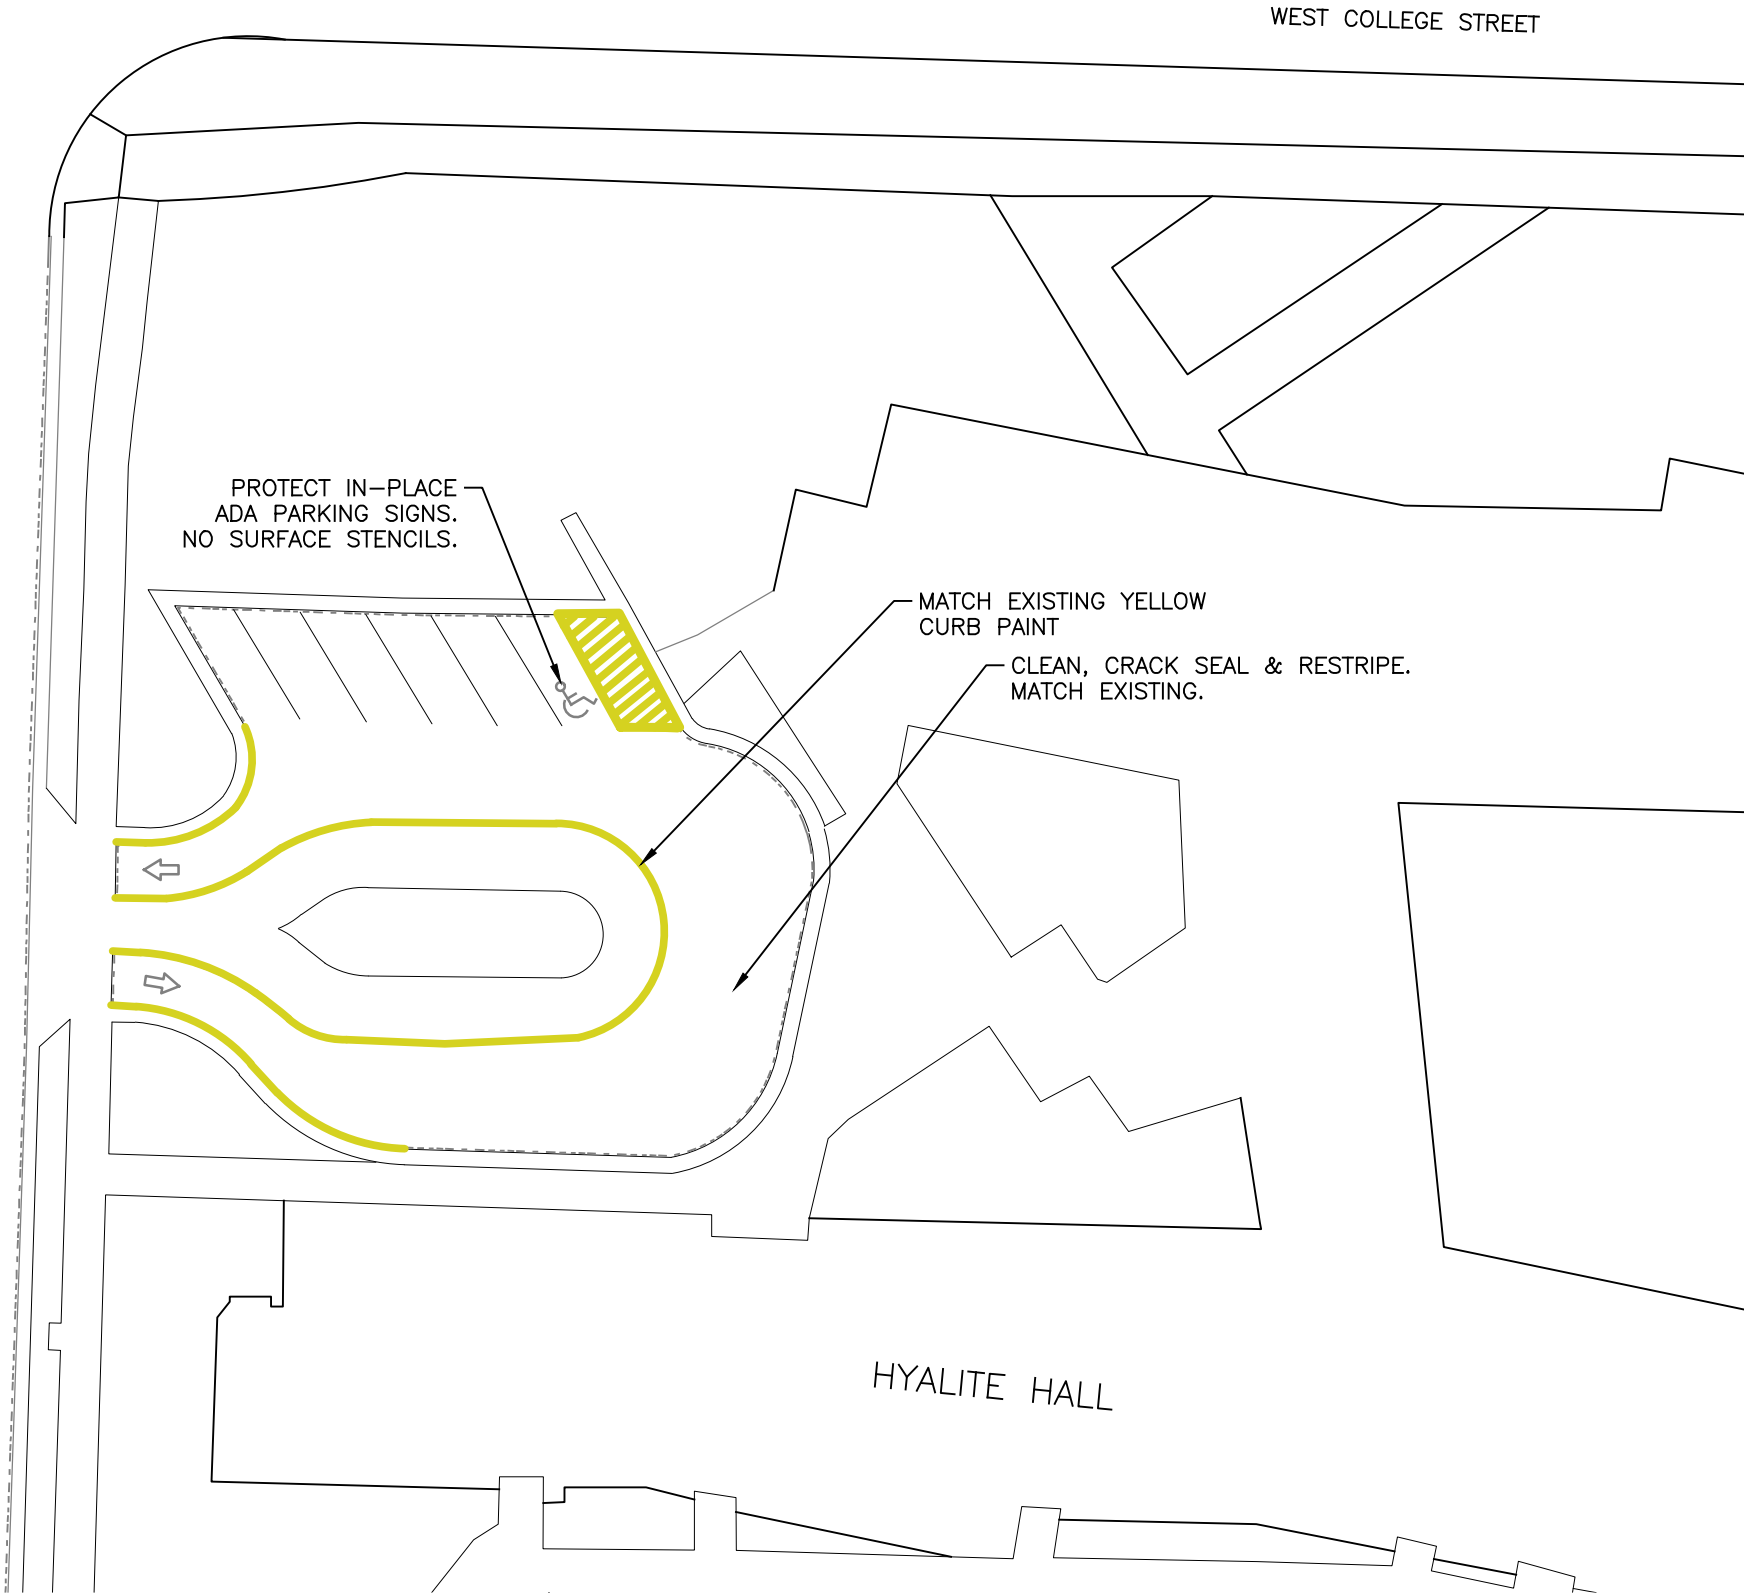

S. 13TH HYALITE HALL DROP OFF LOOP

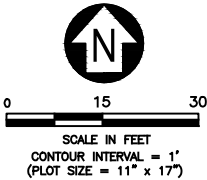

MSU-CPDC

MONTANA STATE UNIVERSITY
BOZEMAN, MONTANA
PHONE: 406.994.5413
FAX: 406.994.5665

PARKING
MAINTENANCE 2025

DRAWN BY: B. SMAIL		
REVIEWED BY: S. ESLINGER		
REV.	DESCRIPTION	DATE

PPA#24-1177

SHEET TITLE

S. 13TH
HYALITE HALL
DROP OFF
LOOP

SHEET

CP1-29


DATE

01/15/2025

Jan 21, 2025 - 10:36am - 2025 MSU Parking Maintenance_GEN.dwg
C:\dja-pwork\dja-prod\dms2619\

QUANTITY ESTIMATES		
UNITS	QUANTITY	UNIT
4" PAINT STRIPING	300	LF
YELLOW CURB PAINT	155	LF
RED CURB PAINT	781	LF
"NO PARKING" HATCHED DESIGNATION	411	SF
CROSSWALKS	4	EA
CURB PAINT REMOVAL	936	LF
LOT AREA	18,767	SF

MAINTENANCE HISTORY	
YEAR	MAINTENANCE PERFORMED
2023 & 2024	REPAINTED CURB. CLEANED, CRACK SEALED & RESTRIPED EXISTING PAVEMENT. CROSSWALKS REPAINTED. CURBS PAINTED RED AND YELLOW.

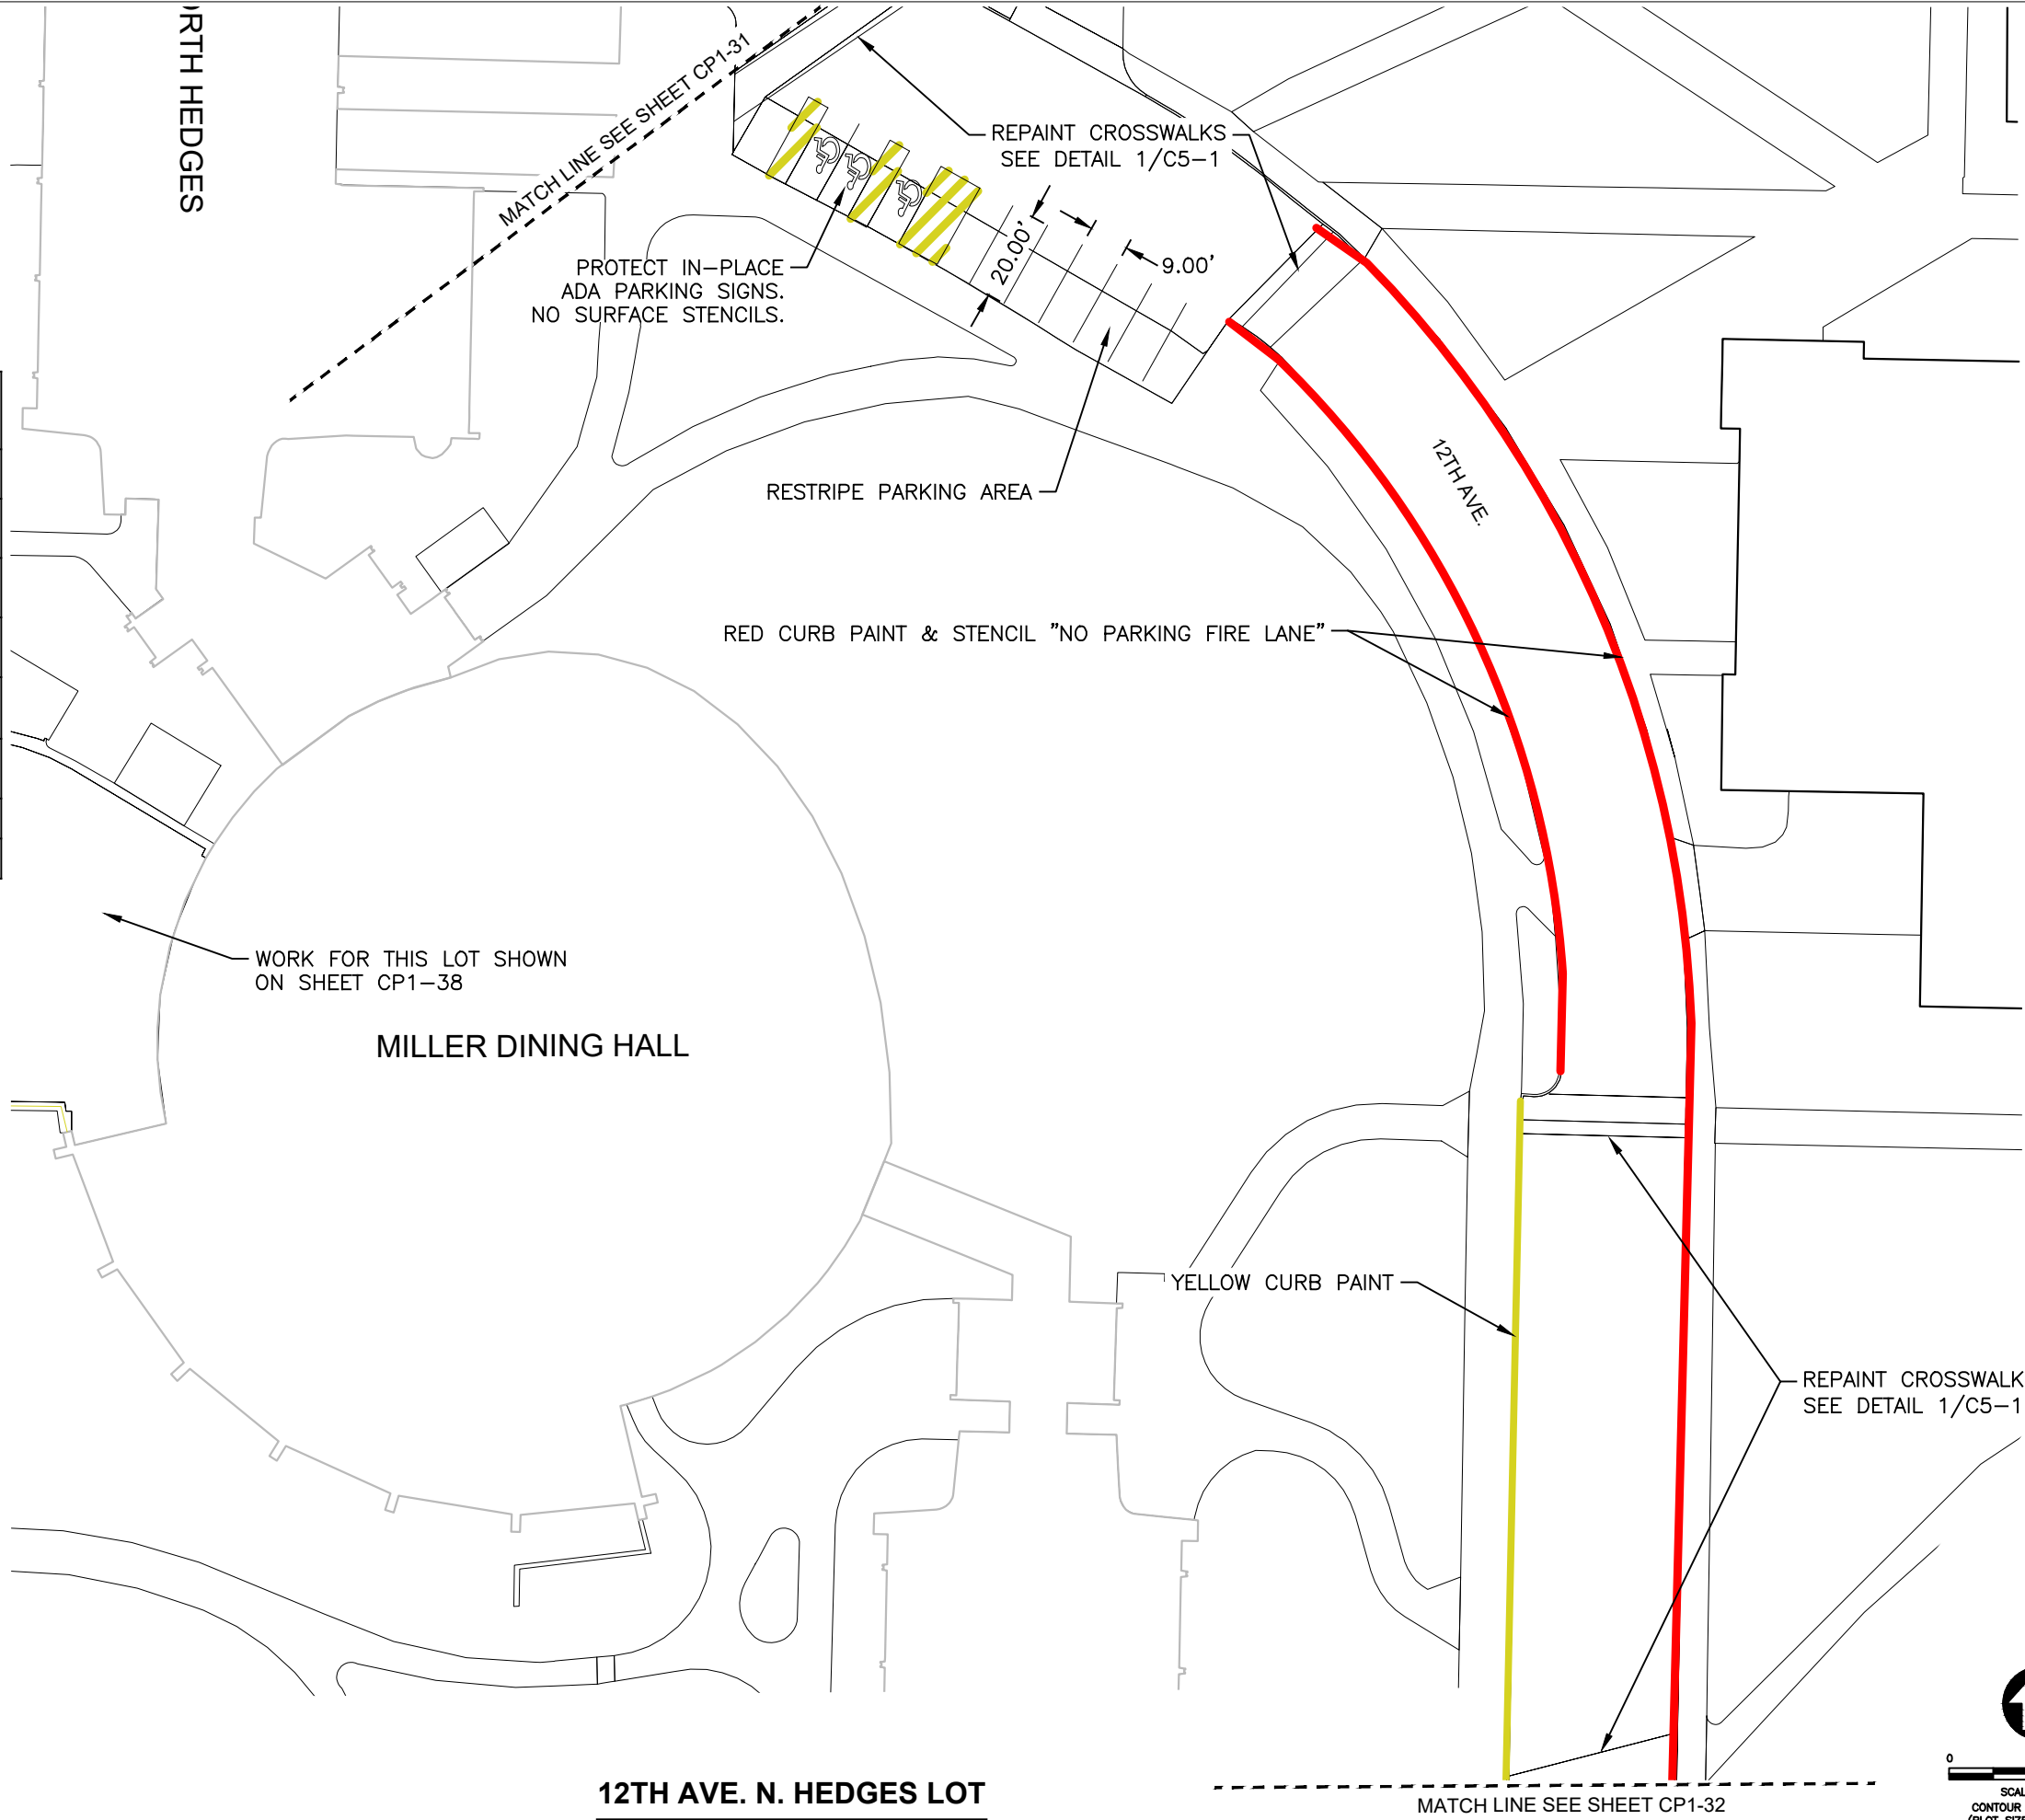

MONTANA STATE UNIVERSITY

MSU-CPDC

MONTANA STATE UNIVERSITY
BOZEMAN, MONTANA
PHONE: 406.994.5413
FAX: 406.994.5663

**PARKING
MAINTENANCE 2025**

DRAWN BY: B. SMAIL
REVIEWED BY: S. ESLINGER

REV.	DESCRIPTION	DATE

PPA#24-1177

SHEET TITLE

12TH AVE. N. HEDGES LOT

LOT 29

SHEET



CP1-30

DATE

01/15/2025

QUANTITY ESTIMATES		
UNITS	QUANTITY	UNIT
YELLOW CURB PAINT	463	LF
RED CURB PAINT	290	LF
CROSSWALKS	1	EA
CURB PAINT REMOVAL	753	LF
LOT AREA	8,686	SF

MAINTENANCE HISTORY	
YEAR	MAINTENANCE PERFORMED
2023 & 2024	REPAINTED CURBS. CROSSWALK REPAINTED.

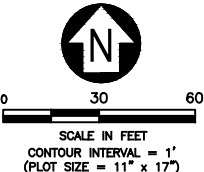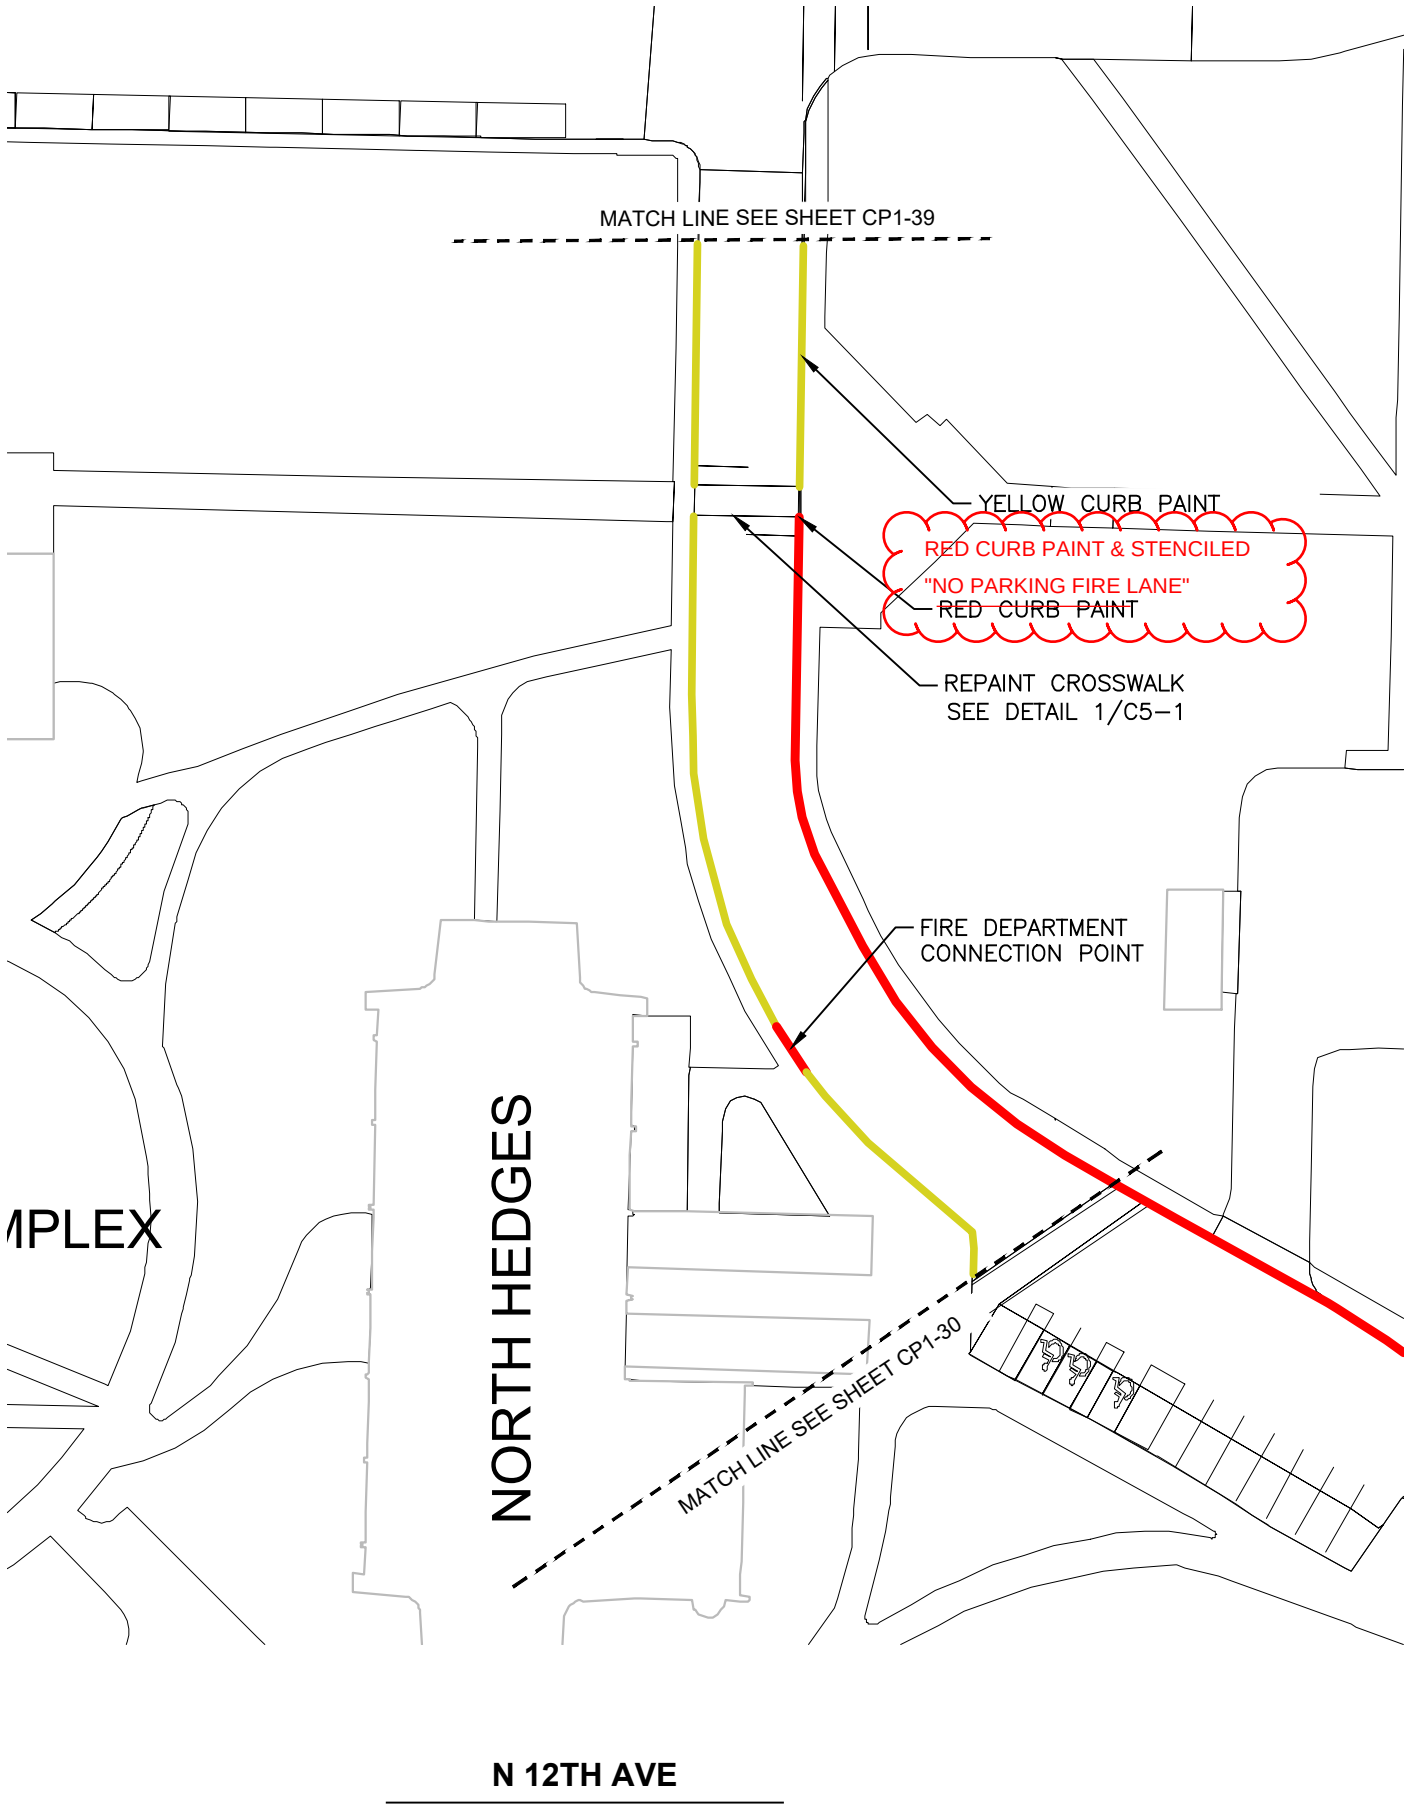

Jan 21, 2025 - 10:37am - 2025 MSU Parking Maintenance_GEN.dwg
C:\djp-work\djp-prod\dms2619\



MSU-CPDC

MONTANA STATE UNIVERSITY
BOZEMAN, MONTANA
PHONE: 406.994.5413
FAX: 406.994.5665

PARKING
MAINTENANCE 2025



DRAWN BY: B. SMAIL
REVIEWED BY: S. ESLINGER

REV.	DESCRIPTION	DATE

PPA#24-1177


SHEET TITLE

N 12TH AVE

SHEET
CP1-31


DATE
01/15/2025

Jan 21, 2025 - 10:37am - 2025 MSU Parking Maintenance_GEN.dwg
C:\dja-pwork\dja-prod\dms26319\

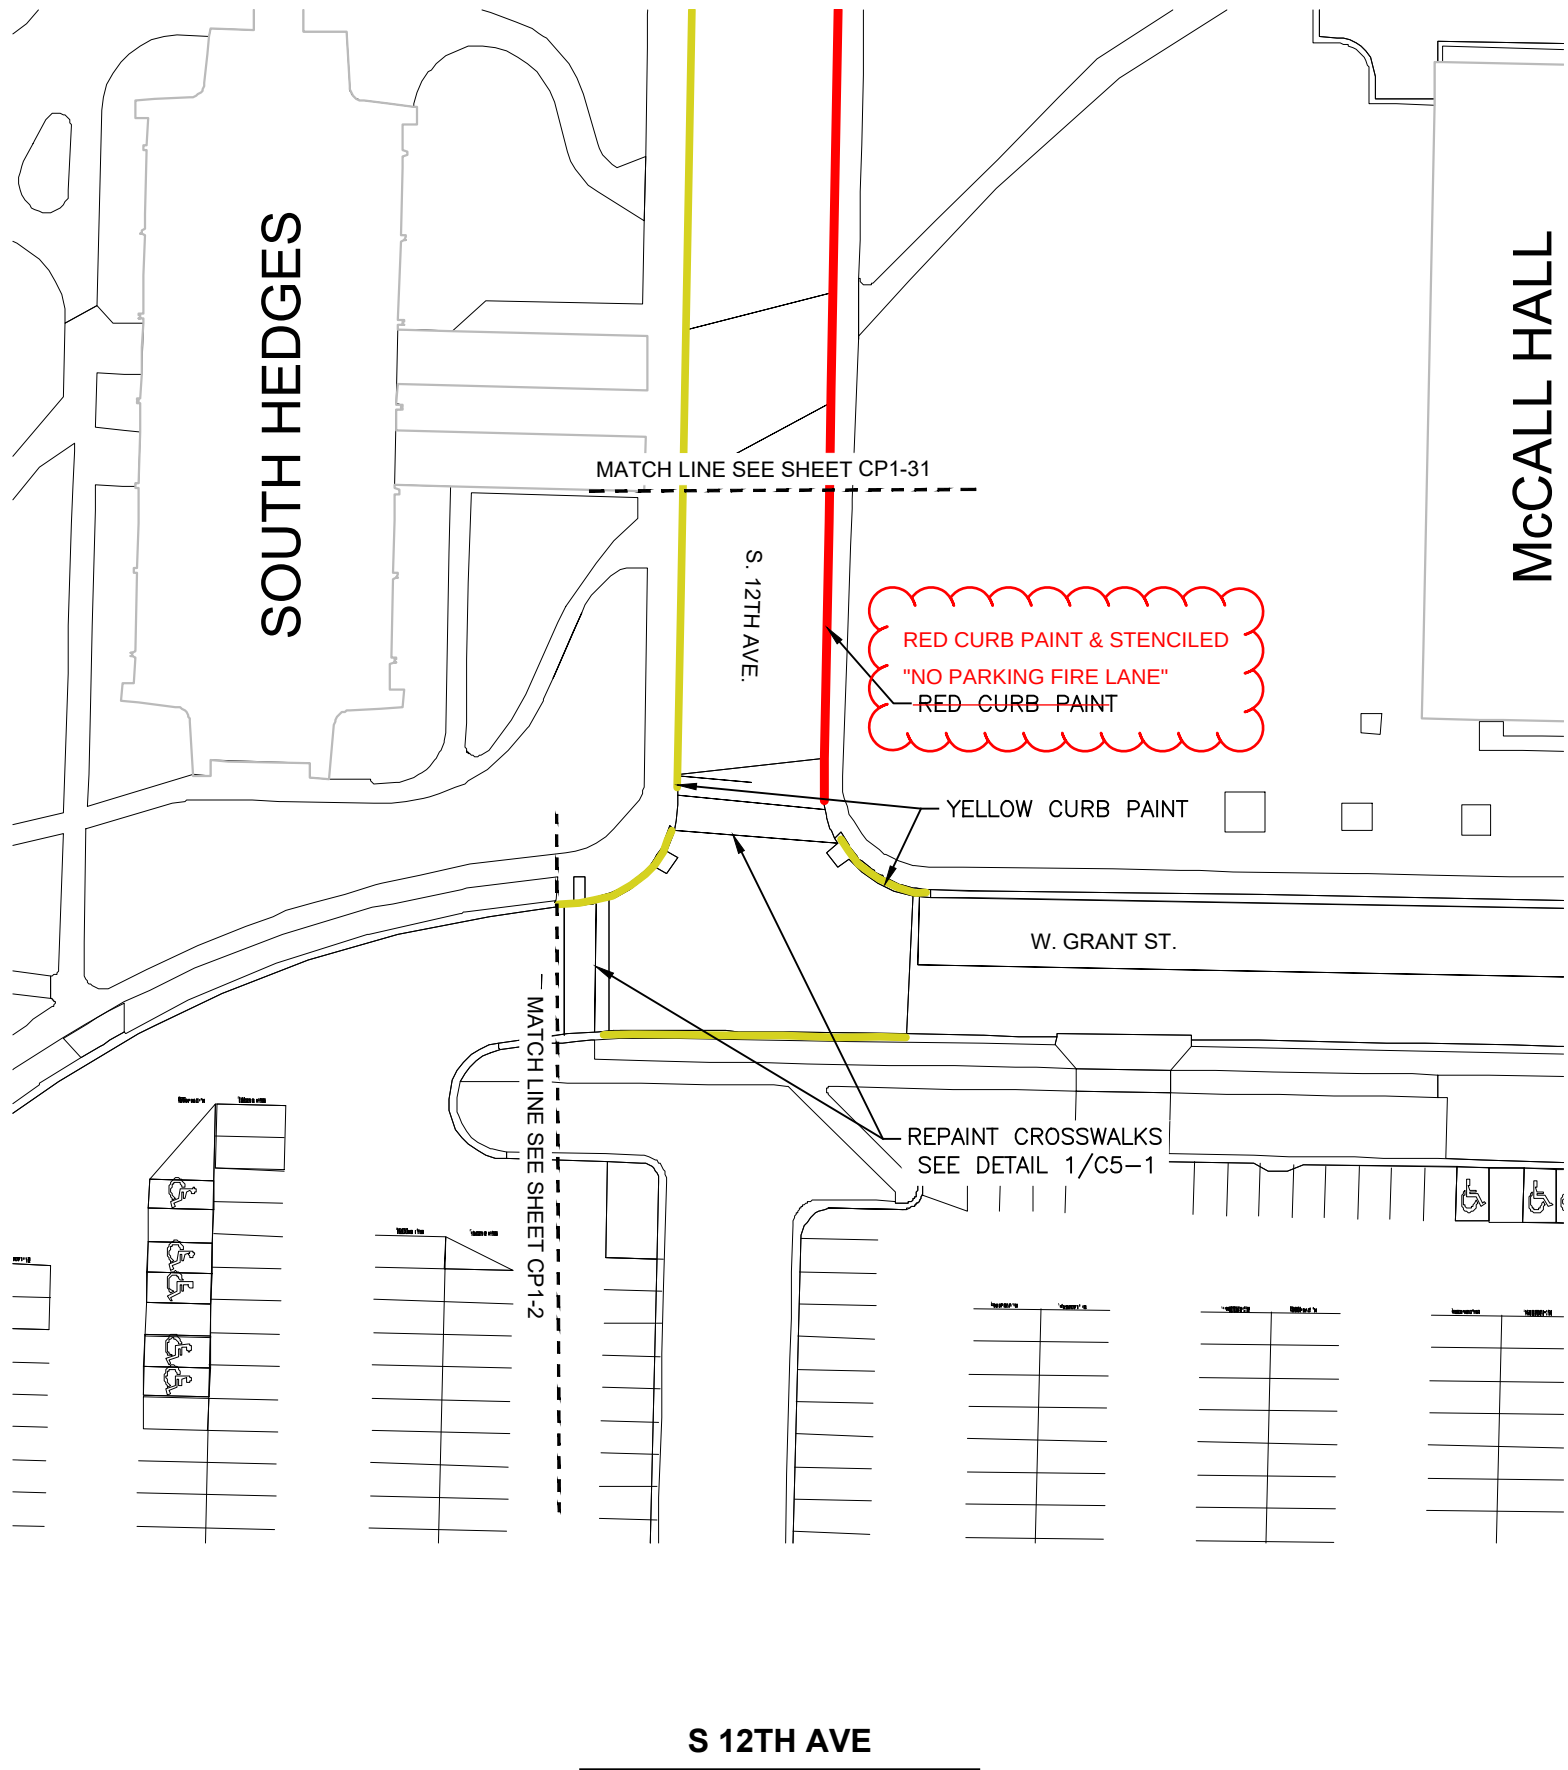

QUANTITY ESTIMATES		
UNITS	QUANTITY	UNIT
YELLOW CURB PAINT	227	LF
RED CURB PAINT	84	LF
CROSSWALKS	2	EA
CURB PAINT REMOVAL	311	LF
LOT AREA	8,355	SF

MAINTENANCE HISTORY	
YEAR	MAINTENANCE PERFORMED
2023 & 2024	REPAINTED CURBS. CROSSWALKS REPAINTED.

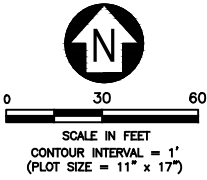



MSU-CPDC

MONTANA STATE UNIVERSITY
BOZEMAN, MONTANA
PHONE: 406.994.5413
FAX: 406.994.5665

PARKING
MAINTENANCE 2025



DRAWN BY: B. SMAIL
REVIEWED BY: S. ESLINGER

REV.	DESCRIPTION	DATE

PPA#24-1177

SHEET TITLE


S 12TH AVE

SHEET
CP1-32


DATE
01/15/2025

QUANTITY ESTIMATES		
UNITS	QUANTITY	UNIT
CURB PAINT REMOVAL	40	LF
LOT AREA	—	SF

MAINTENANCE HISTORY	
YEAR	MAINTENANCE PERFORMED
2024	CLEANED, CRACK SEALED, AND RESTRIPEd PARKING LOT. "NO PARKING" PAINT REPAINTED. CURBS PAINTED YELLOW.

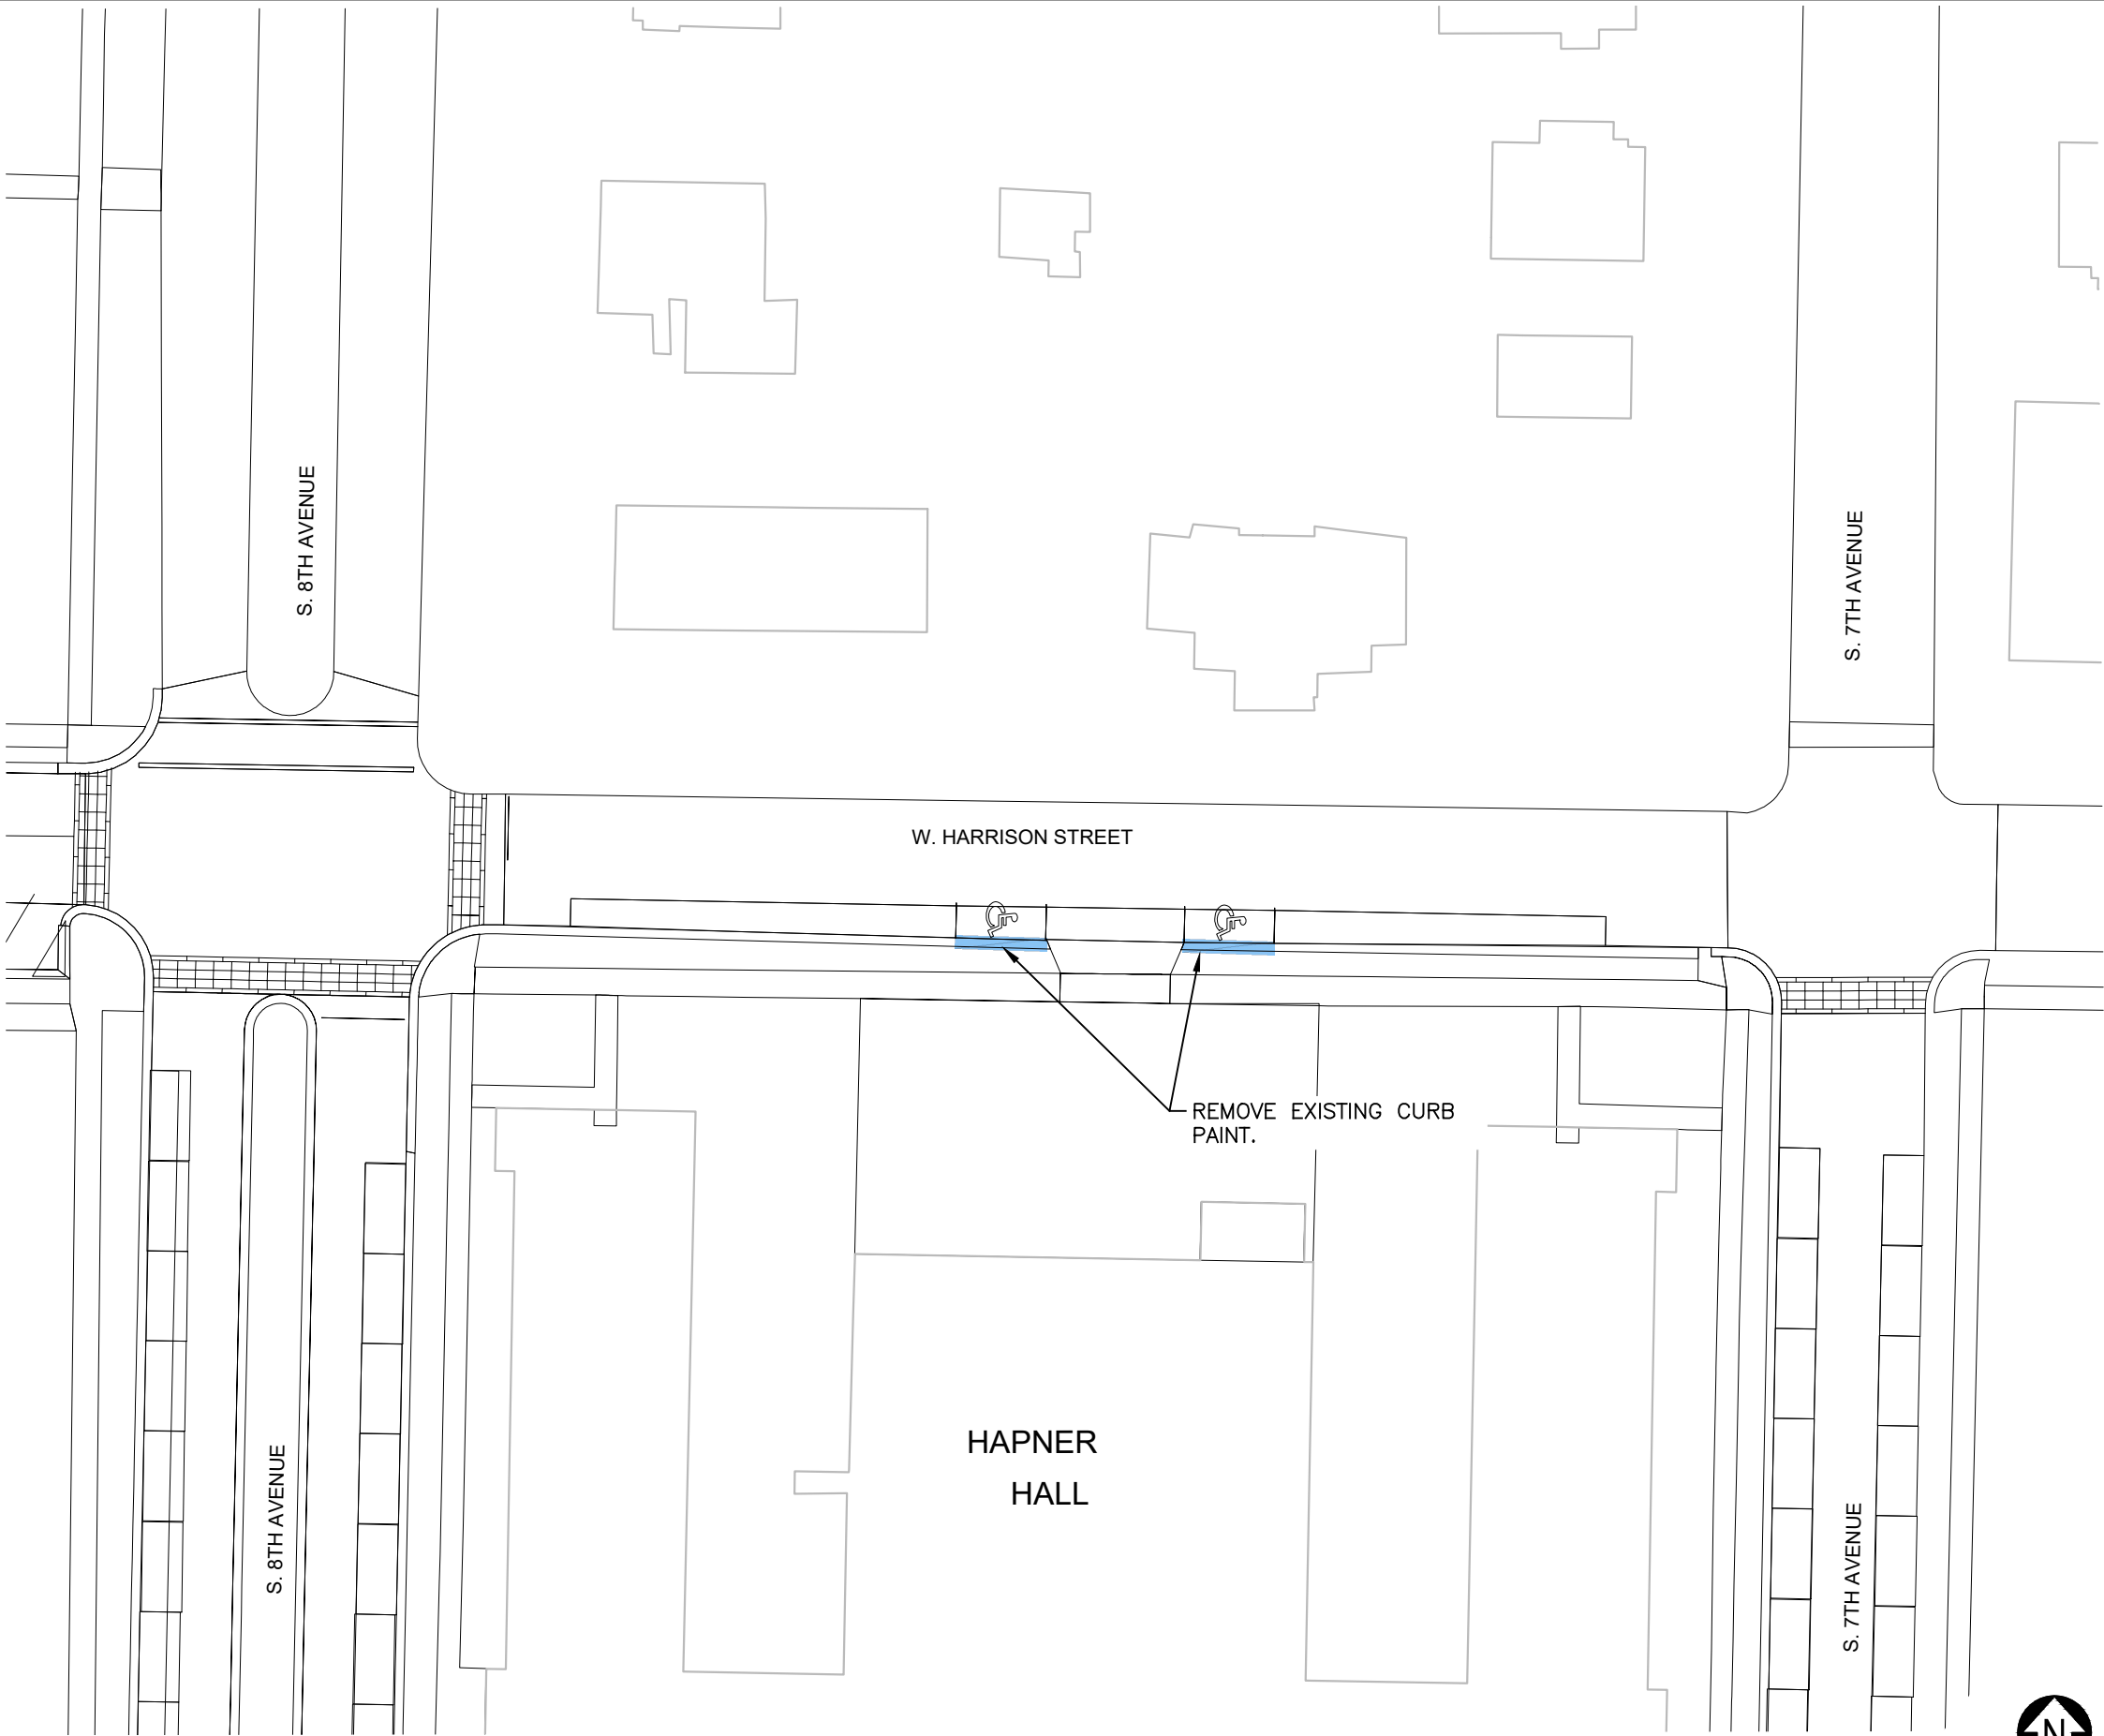

HARRISON ADA STRIPING AT HAPNER

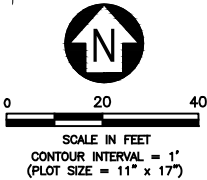

Jan 21, 2025 - 10:37am - 2025 MSU Parking Maintenance_GEN.dwg
C:\dpe-pwork\dpe-prod\dms2619\



MSU-CPDC

MONTANA STATE UNIVERSITY
BOZEMAN, MONTANA
PHONE: 406.994.5413
FAX: 406.994.5663

**PARKING
MAINTENANCE 2025**



DRAWN BY: B. SMIL		
REVIEWED BY: S. ESLINGER		
REV.	DESCRIPTION	DATE

PPA#24-1177

SHEET TITLE

HARRISON
ADA
STRIPING AT
HAPNER


SHEET

CP1-33


DATE

01/15/2025


QUANTITY ESTIMATES		
UNITS	QUANTITY	UNIT
RED YELLOW CURB PAINT	375	LF
CURB PAINT REMOVAL	375	LF
LOT AREA	5,100	SF

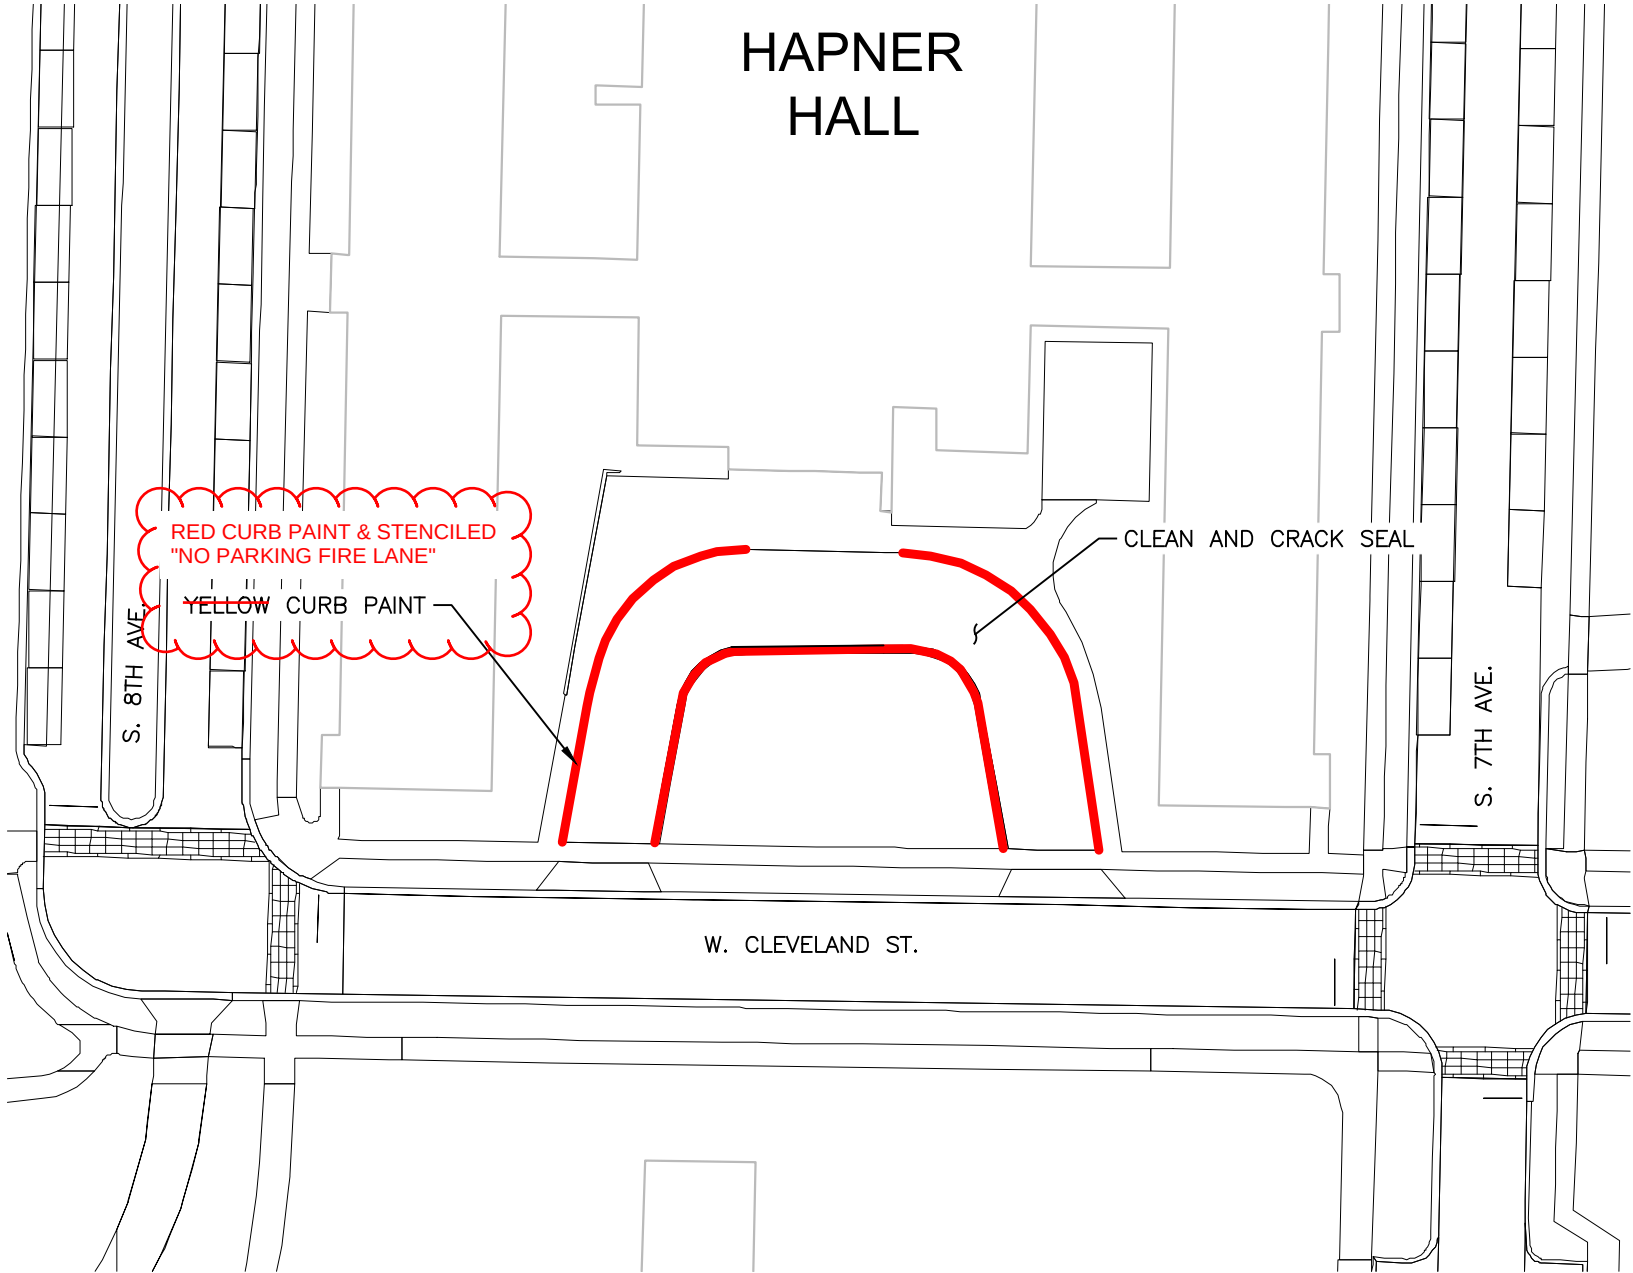

HAPNER HALL LOOP

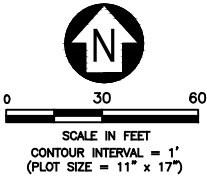

Jan 21, 2025 - 10:37am - 2025 MSU Parking Maintenance_GEN.dwg
C:\djp-work\dpj-prod\dms26319\

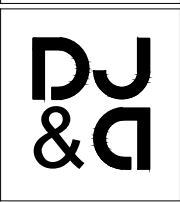

DRAWN BY: B. SMAIL		
REVIEWED BY: S. ESLINGER		
REV.	DESCRIPTION	DATE

PPA#24-1177

SHEET TITLE

HAPNER
HALL LOOP

SHEET

CP1-34

DATE

01/15/2025

QUANTITY ESTIMATES		
UNITS	QUANTITY	UNIT
4" PAINT STRIPING	414	LF
"NO PARKING" HATCHED DESIGNATION	1,108	SF
LOT AREA	15,854	SF


MAINTENANCE HISTORY	
YEAR	MAINTENANCE PERFORMED
2024	CLEANED, CRACK SEALED, CURBS PAINTED, AND RESTRIPE ENTIRE LOT.

STRAND UNION BUILDING

SWINGLE HEALTH CENTER

SWINGLE HEALTH CENTER SERVICE DRIVE

CLEAN, CRACK SEAL & RESTRIPE ENTIRE PARKING LOT AND CURBS WHERE PAINT IS EXISTING. MATCH EXISTING COLOR.

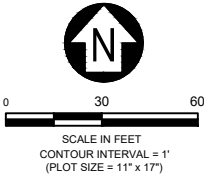



MSU-CPDC

MONTANA STATE UNIVERSITY
BOZEMAN, MONTANA
PHONE: 406.994.5413
FAX: 406.994.5665

PARKING
MAINTENANCE 2025



DRAWN BY: B. SMAIL
REVIEWED BY: S. ESLINGER

REV.	DESCRIPTION	DATE

PPA#24-1177

SHEET TITLE
SWINGLE HEALTH CENTER SERVICE DRIVE


SHEET
CP1-35

DATE
01/15/2025

Jan 21, 2025 - 10:38am - 2025 MOR and GIS Lots.dwg
C:\dja-pwwork\dja-prod\dms26319\

QUANTITY ESTIMATES		
UNITS	QUANTITY	UNIT
LOT AREA	9,095	SF

MAINTENANCE HISTORY	
YEAR	MAINTENANCE PERFORMED
2024	CLEANED, & CRACK SEALED LOT.

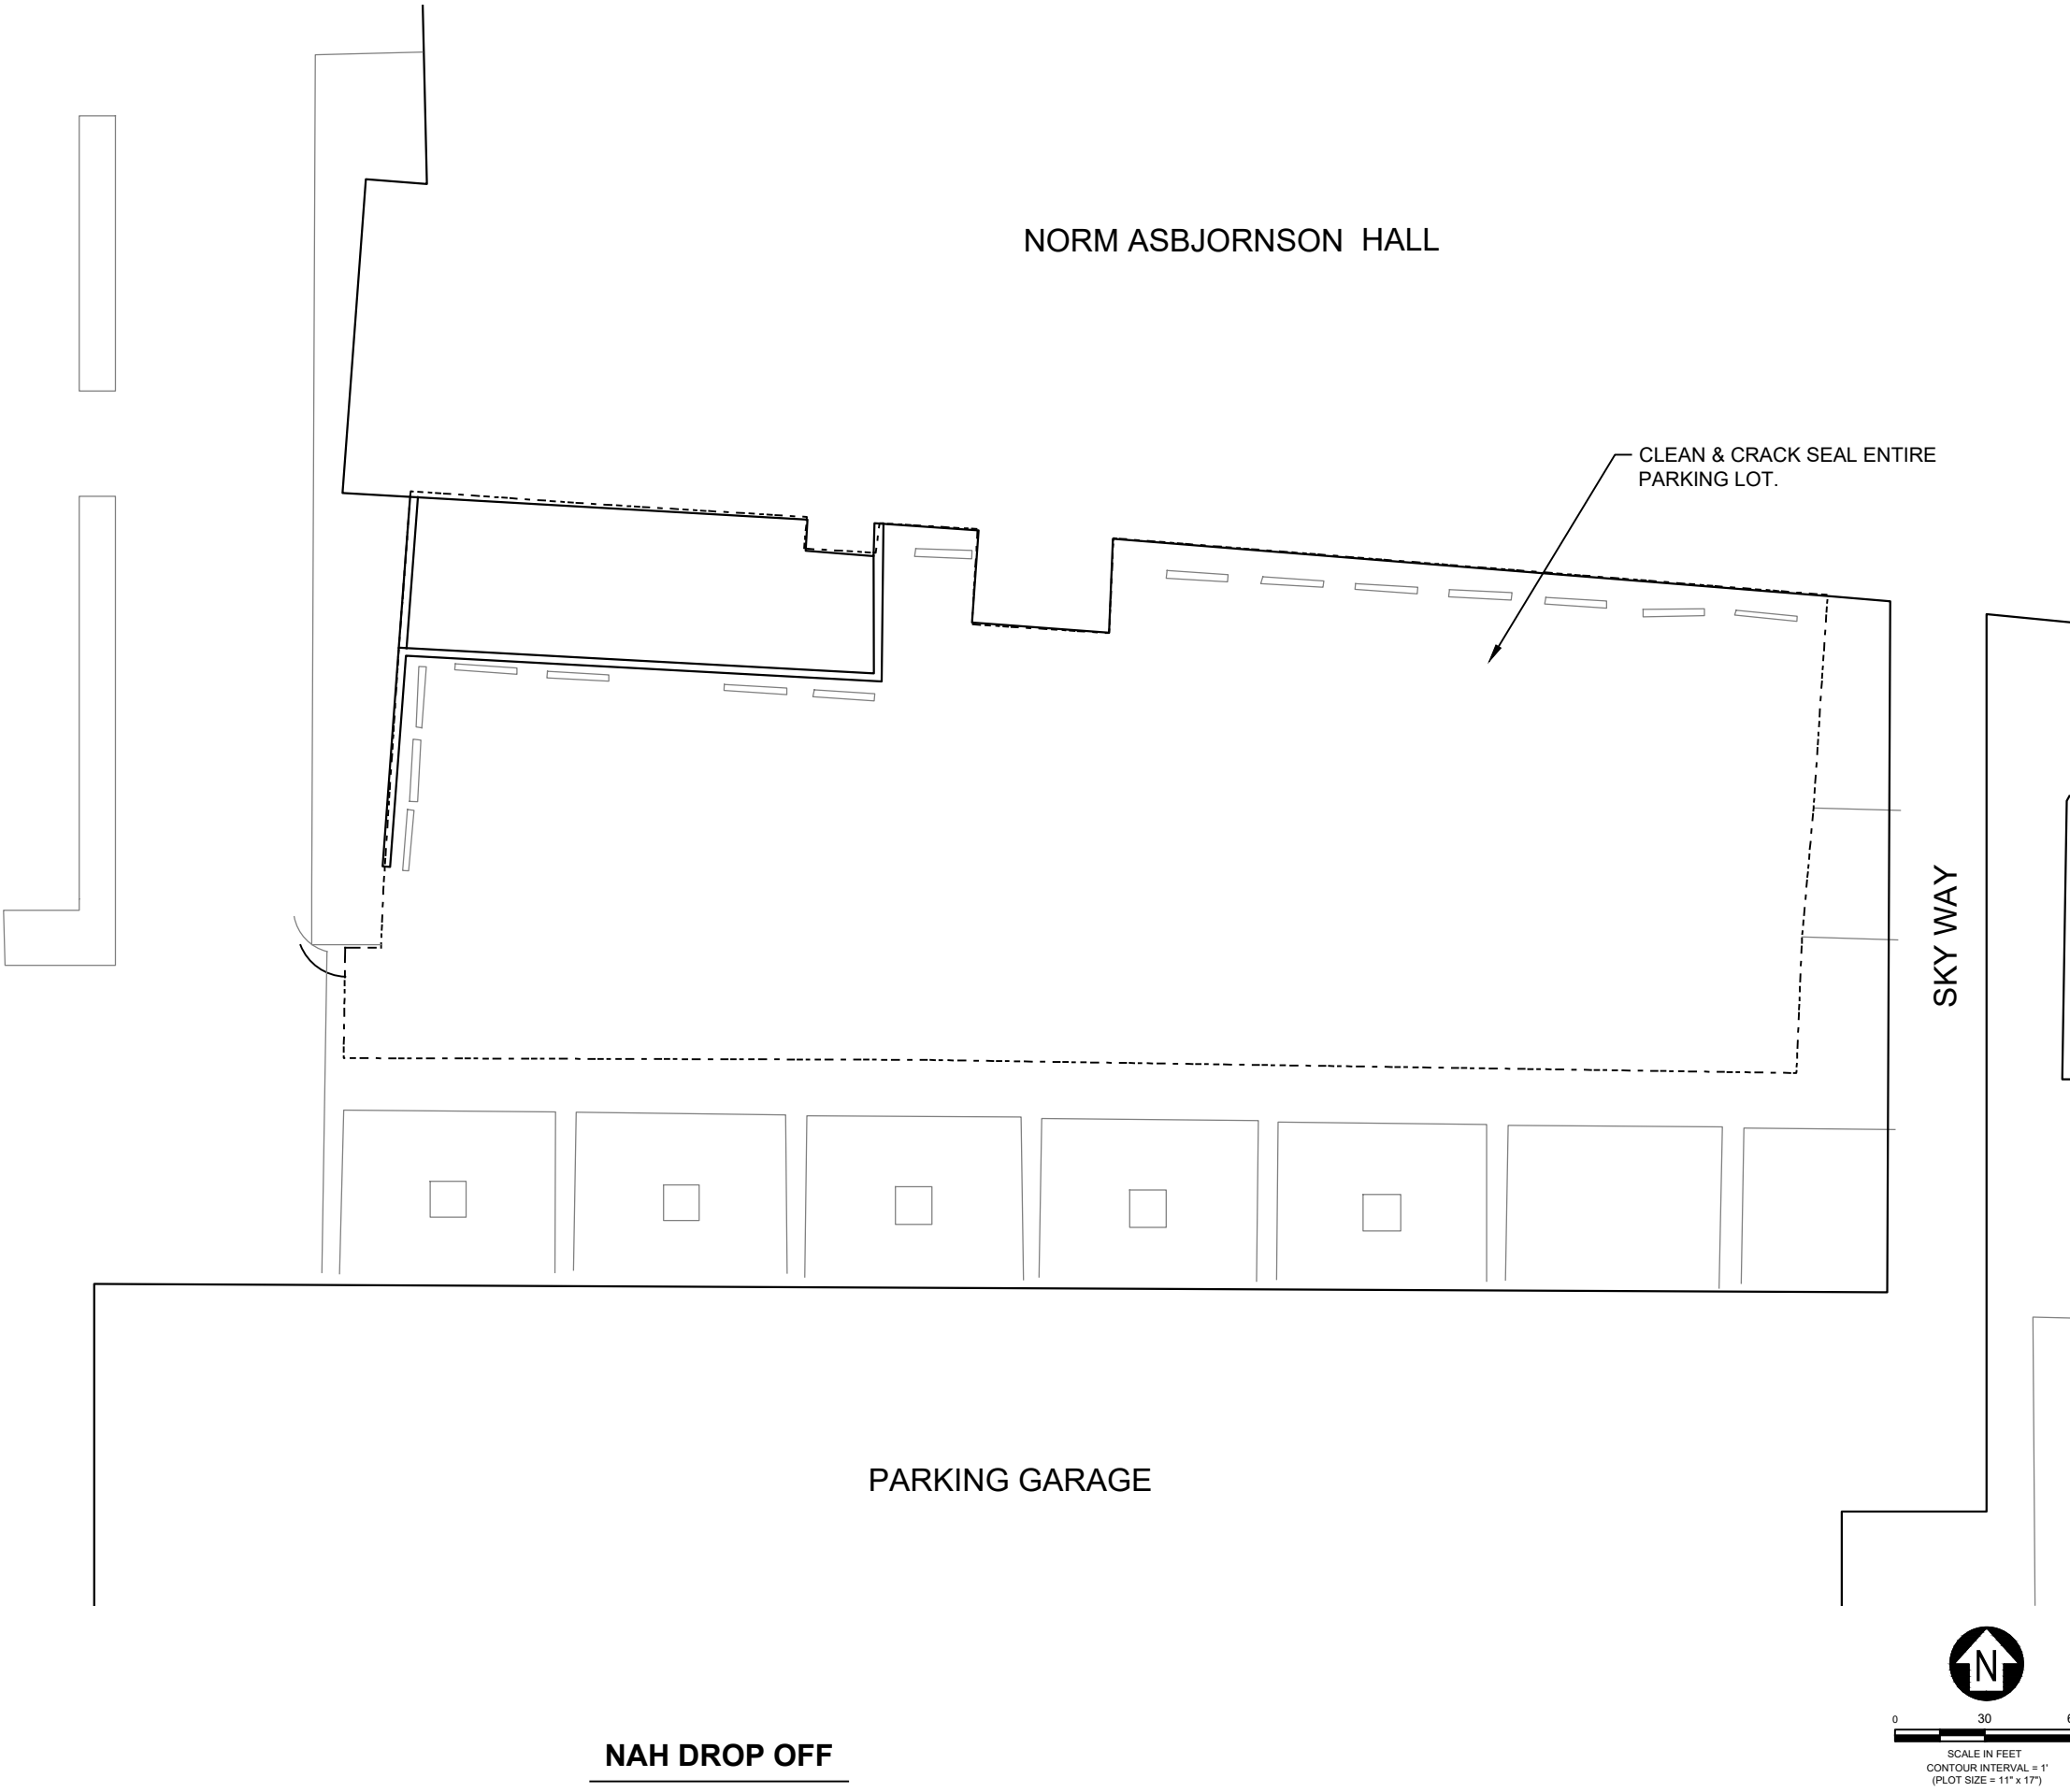



MSU-CPDC

MONTANA STATE UNIVERSITY
BOZEMAN, MONTANA
PHONE: 406.994.5413
FAX: 406.994.5665

PARKING
MAINTENANCE 2025



DRAWN BY: B. SMAIL		
REVIEWED BY: S. ESLINGER		
REV.	DESCRIPTION	DATE

PPA#24-1177

SHEET TITLE

NAH DROP OFF

SHEET


CP1-36

DATE


01/15/2025

QUANTITY ESTIMATES		
UNITS	QUANTITY	UNIT
4" PAINT STRIPING	1,134	LF
RED CURB PAINT	380	LF
CROSSWALKS	1	EA
CURB PAINT REMOVAL	380	LF
LOT AREA	13,200	SF

MAINTENANCE HISTORY	
YEAR	MAINTENANCE PERFORMED
2023 & 2024	CLEANED, CRACK SEALED, AND RESTRIPEd PARKING LOT. CROSSWALKS REPAINTED. CURBS PAINTED RED AND YELLOW.

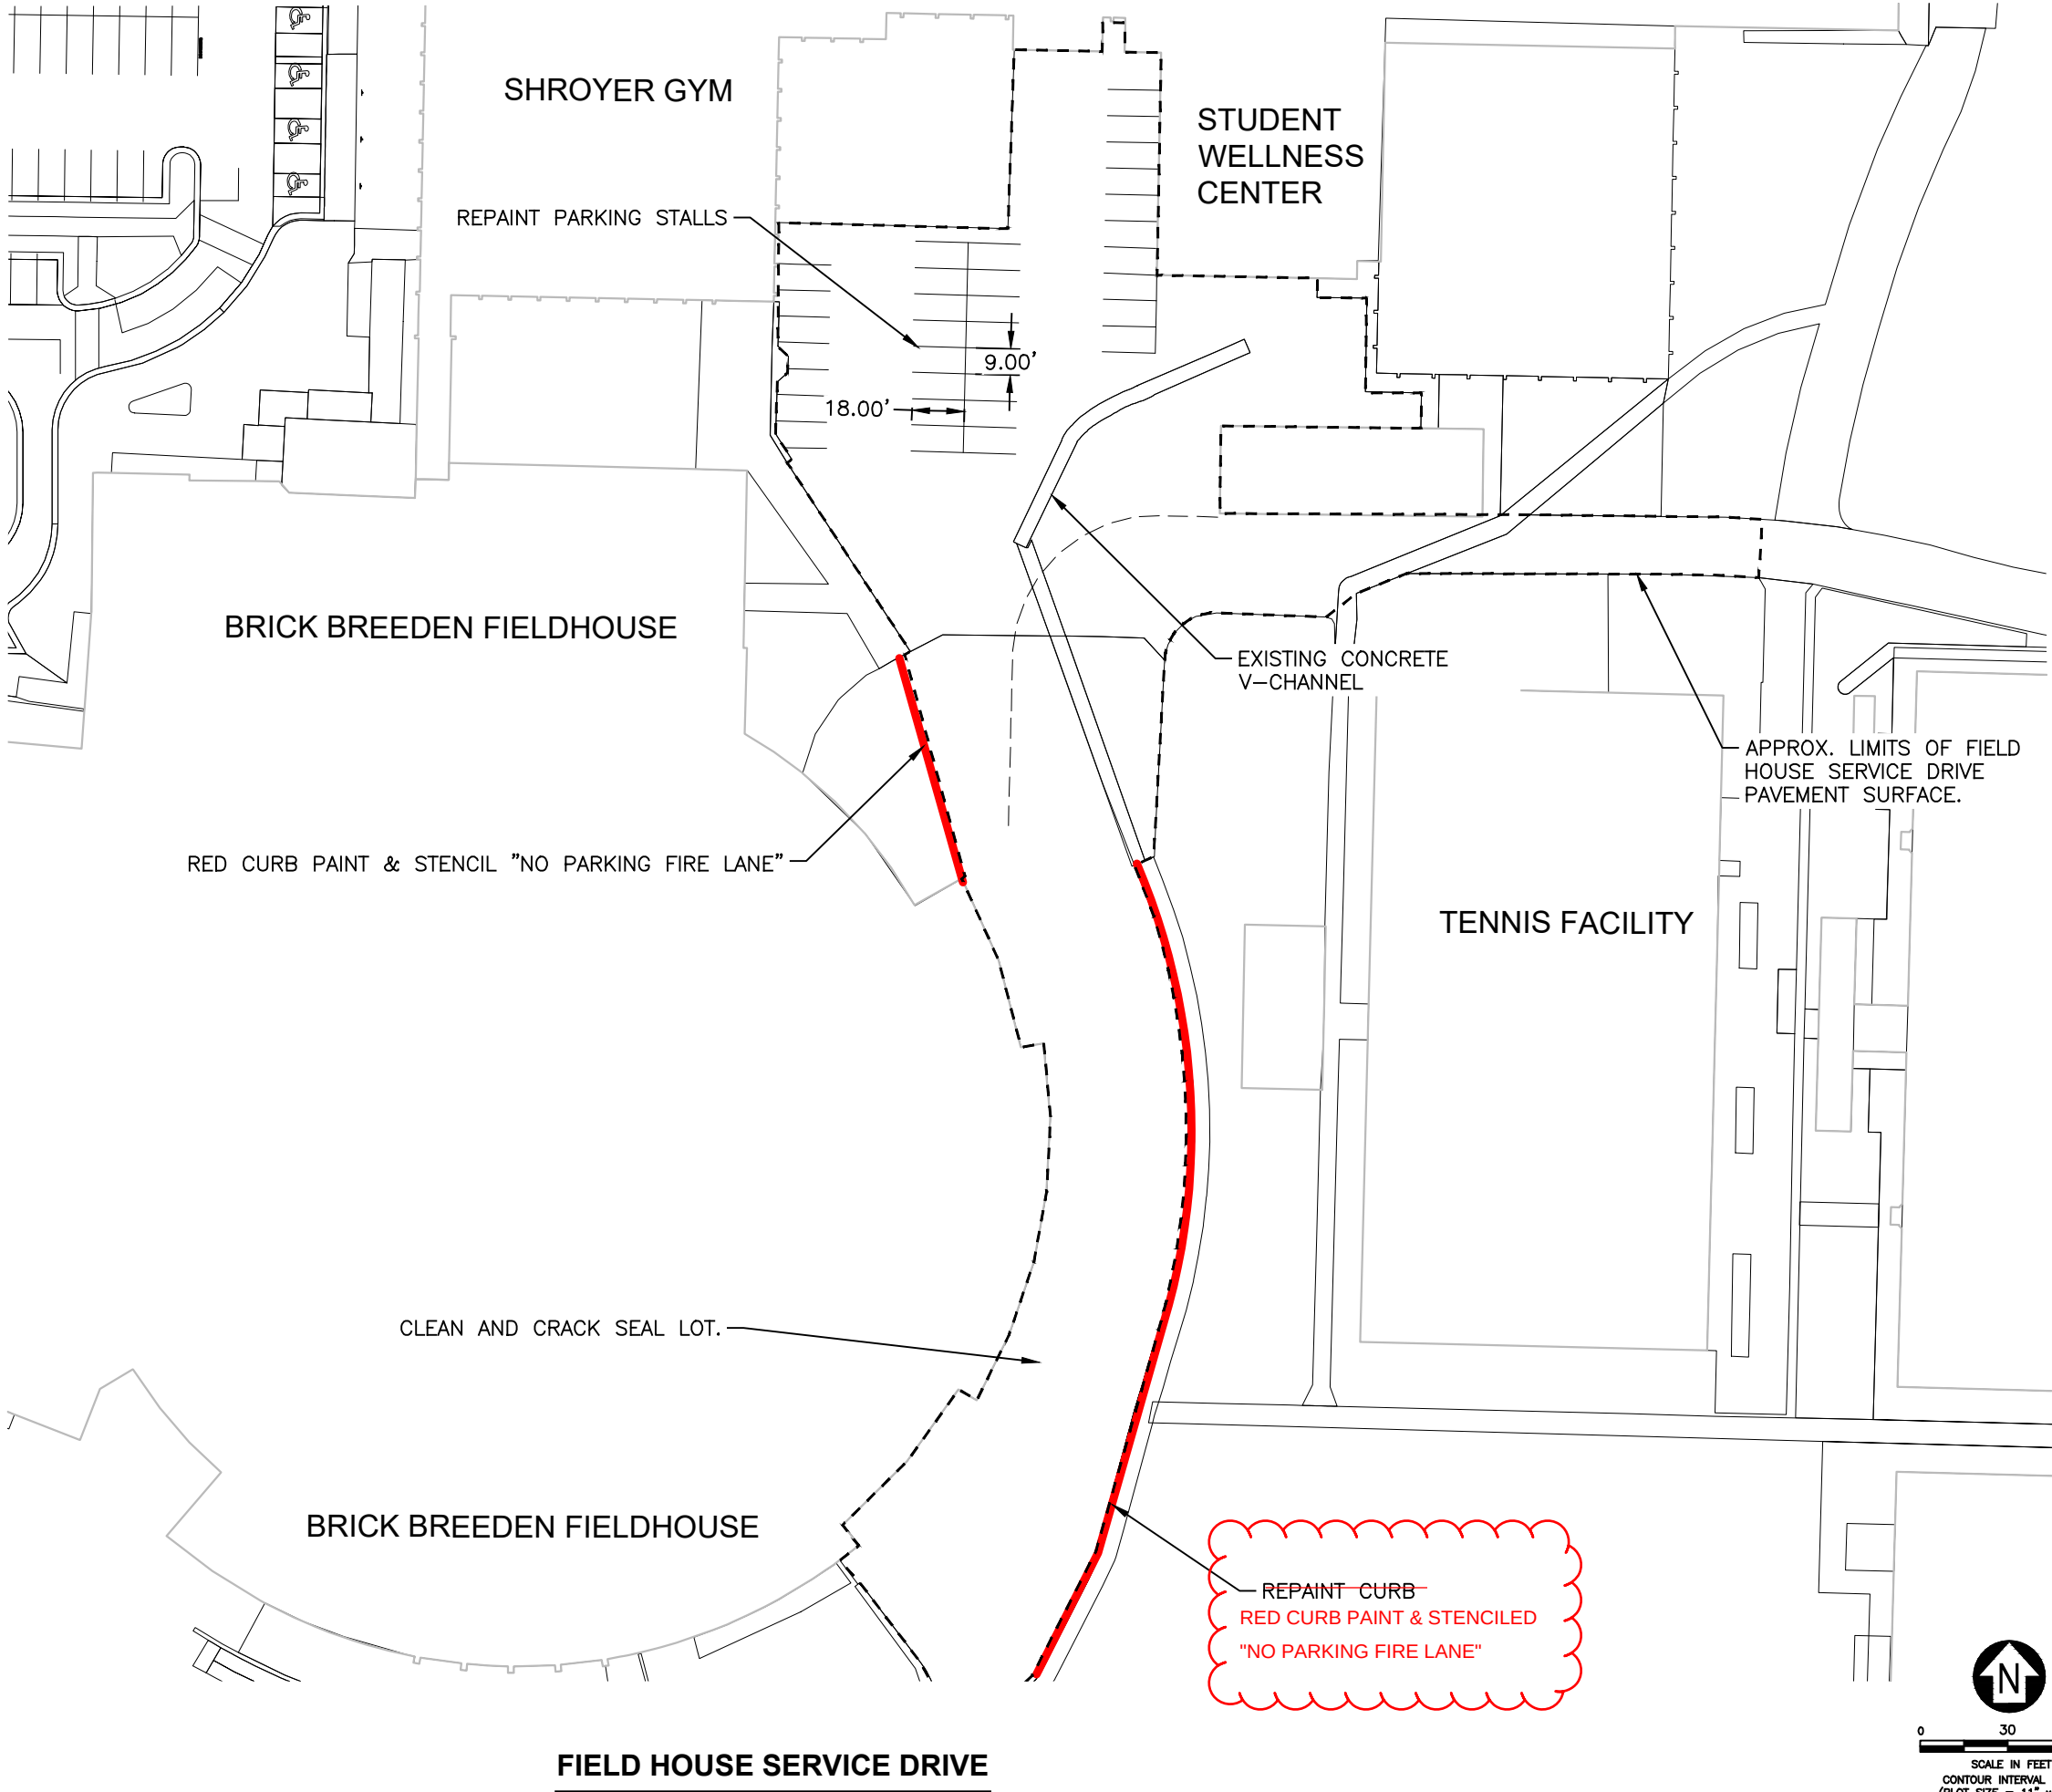

Jan 21, 2025 - 10:38am - 2025 MSU Parking Maintenance_GEN.dwg
C:\djp-work\dpj-prod\dms2619\

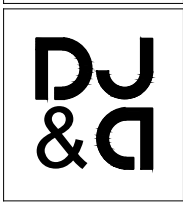

DRAWN BY: B. SMAIL		
REVIEWED BY: S. ESLINGER		
REV.	DESCRIPTION	DATE

PPA#24-1177

SHEET TITLE

FIELD HOUSE
SERVICE
DRIVE

SHEET


CP1-37

DATE


01/15/2025

QUANTITY ESTIMATES		
UNITS	QUANTITY	UNIT
4" PAINT STRIPING	333	LF
YELLOW CURB PAINT	328	LF
RED CURB PAINT	260	LF
"NO PARKING" HATCHED DESIGNATION	433	SF
REPAINT CROSSWALK	1	EA
CURB PAINT REMOVAL	588	LF
LOT AREA	15,879	SF

MAINTENANCE HISTORY	
YEAR	MAINTENANCE PERFORMED
2023	CLEANED AND RESTRIPED PARKING LOT. CURBS PAINTED YELLOW.
2024	CLEANED AND RESTRIPED LOT. CURBS PAINTED YELLOW. NEW ADA SIGNAGE INSTALLED.

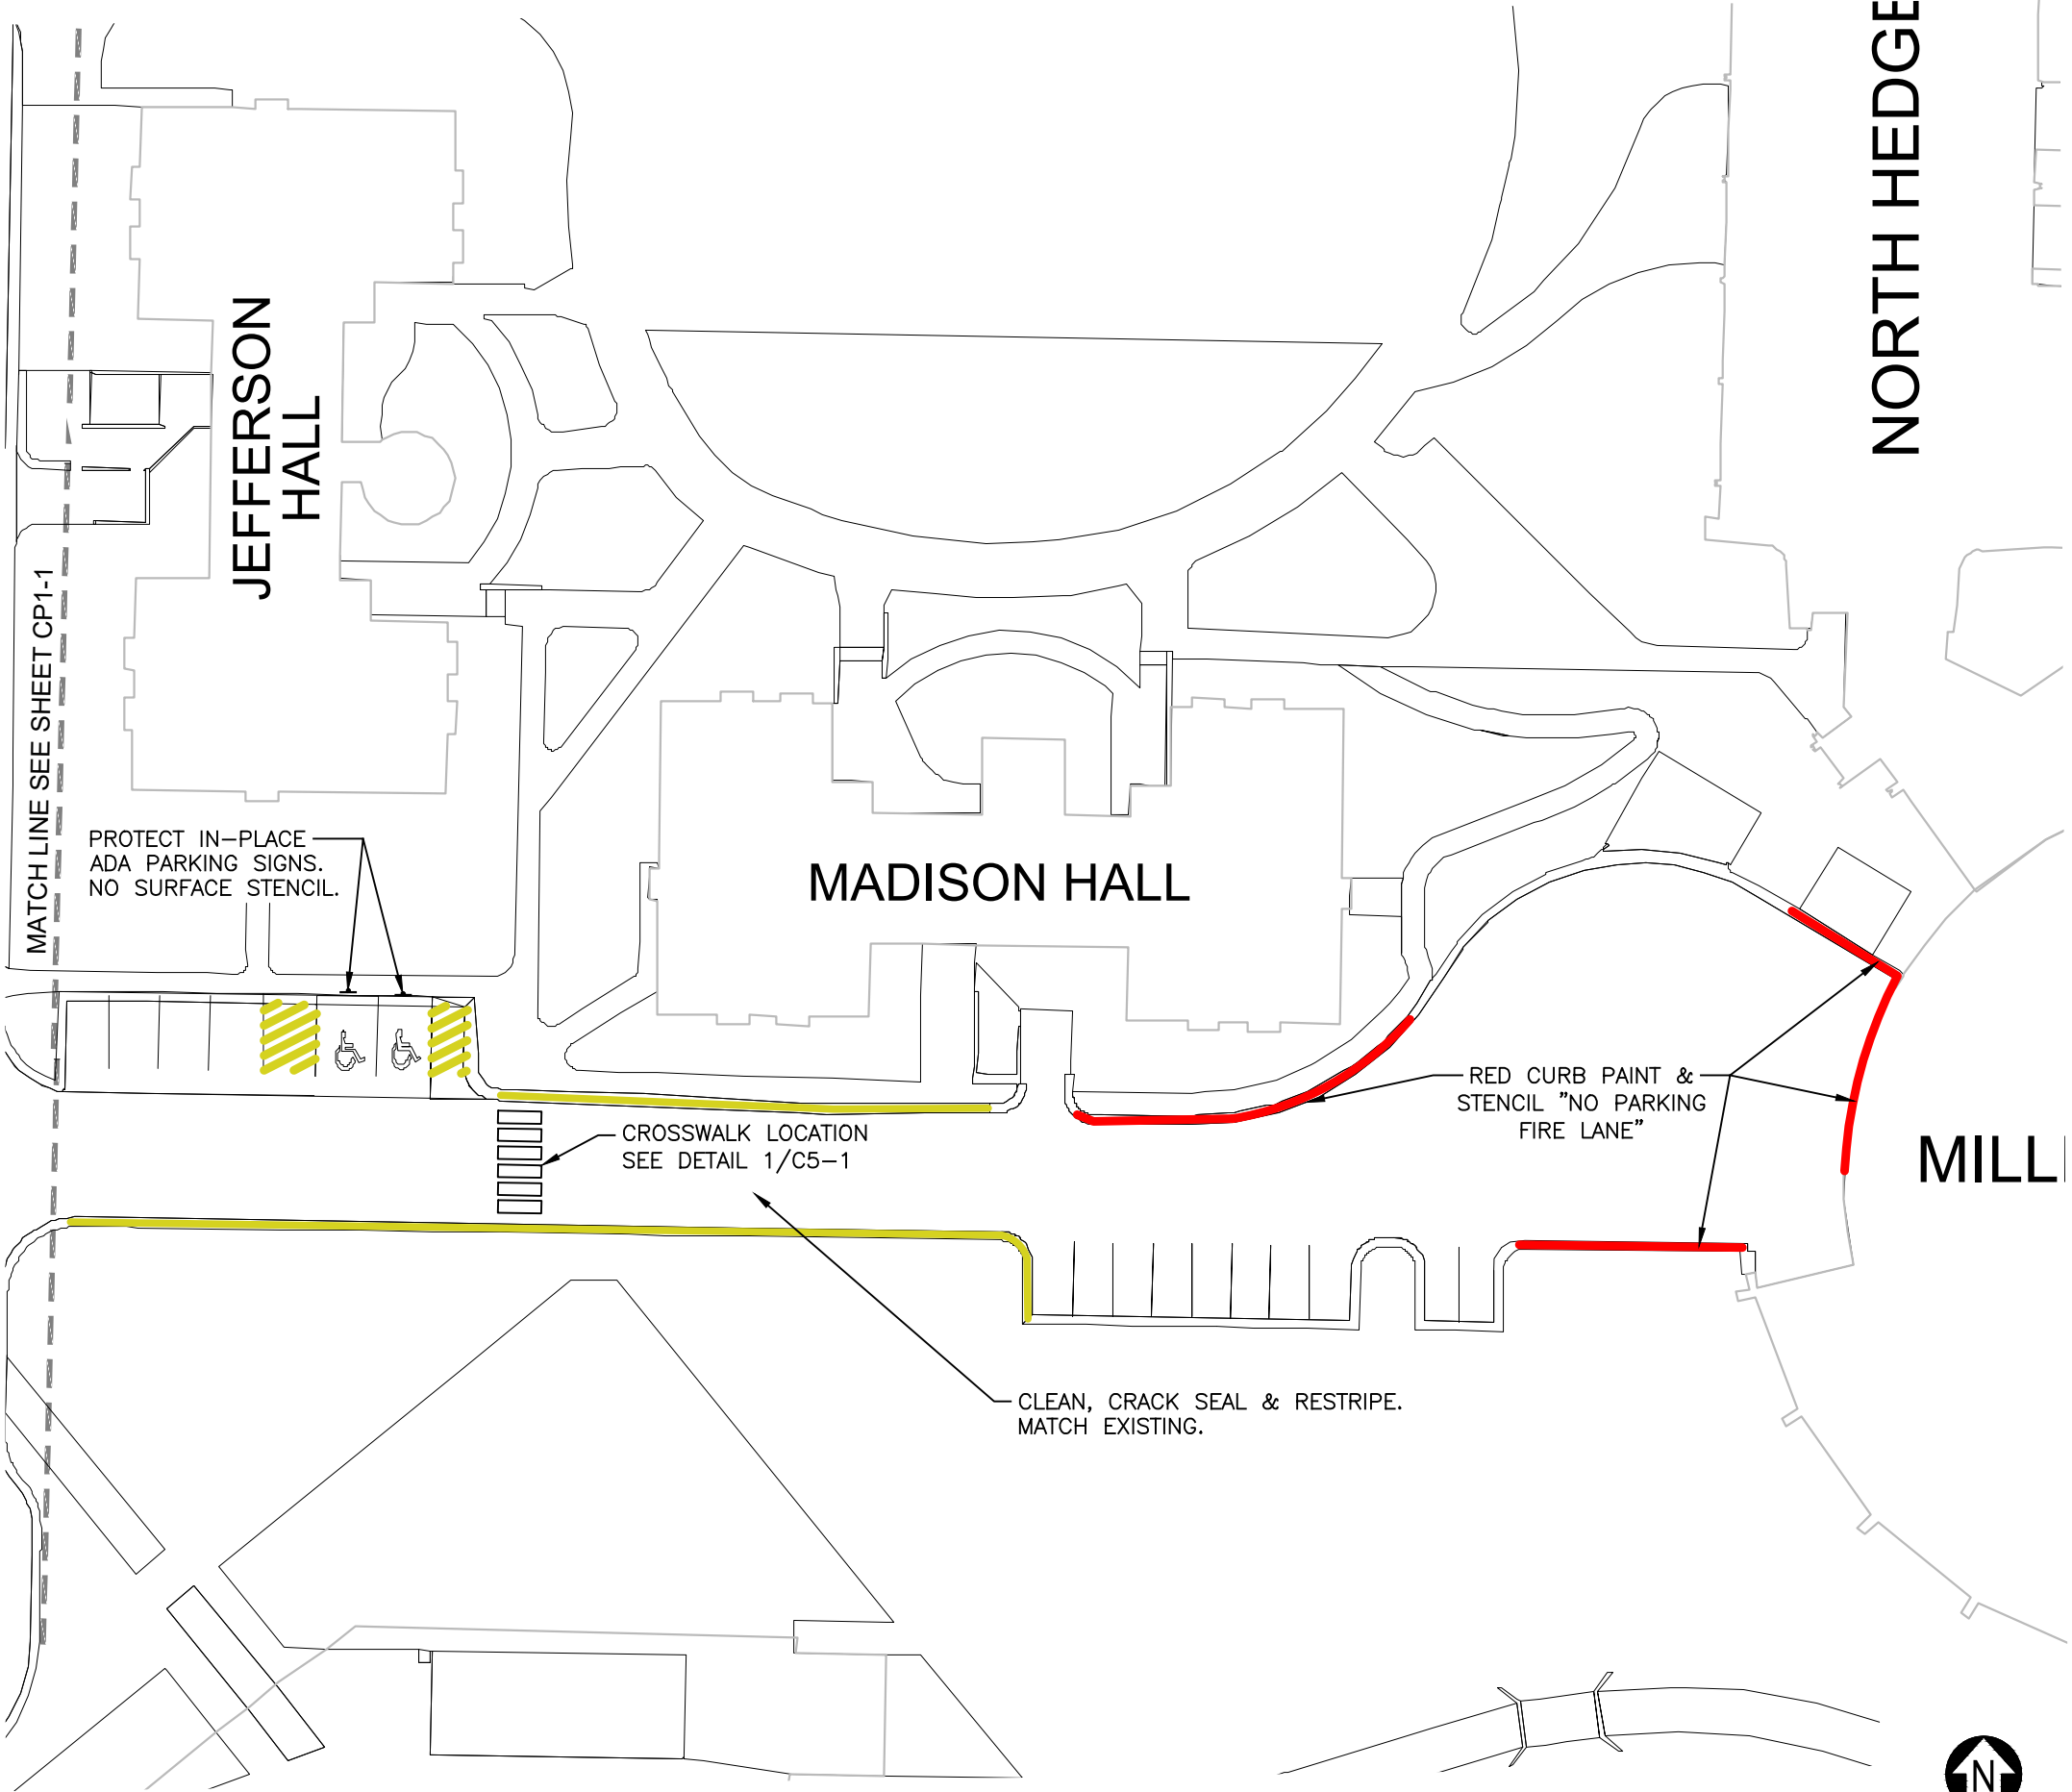

JEFFERSON HALL LOT

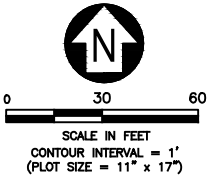

Jan 21, 2025 - 10:38am - 2025 MSU Parking Maintenance_GEN.dwg
C:\djp-work\djp-prod\dms2619\

DRAWN BY: B. SMAIL		
REVIEWED BY: S. ESLINGER		
REV.	DESCRIPTION	DATE

PPA#24-1177

SHEET TITLE


JEFFERSON HALL LOT

SHEET
CP1-38


DATE
01/15/2025

QUANTITY ESTIMATES		
UNITS	QUANTITY	UNIT
4" PAINT STRIPING	243	LF
WHITE CROSS WALKS	1	EA
"NO PARKING" HATCHED DESIGNATION	486	SF
LOT AREA	13,482	SF

MAINTENANCE HISTORY	
YEAR	MAINTENANCE PERFORMED
2024	CLEANED, CRACK SEALED, CURBS PAINTED, AND RESTRIPED ENTIRE LOT.

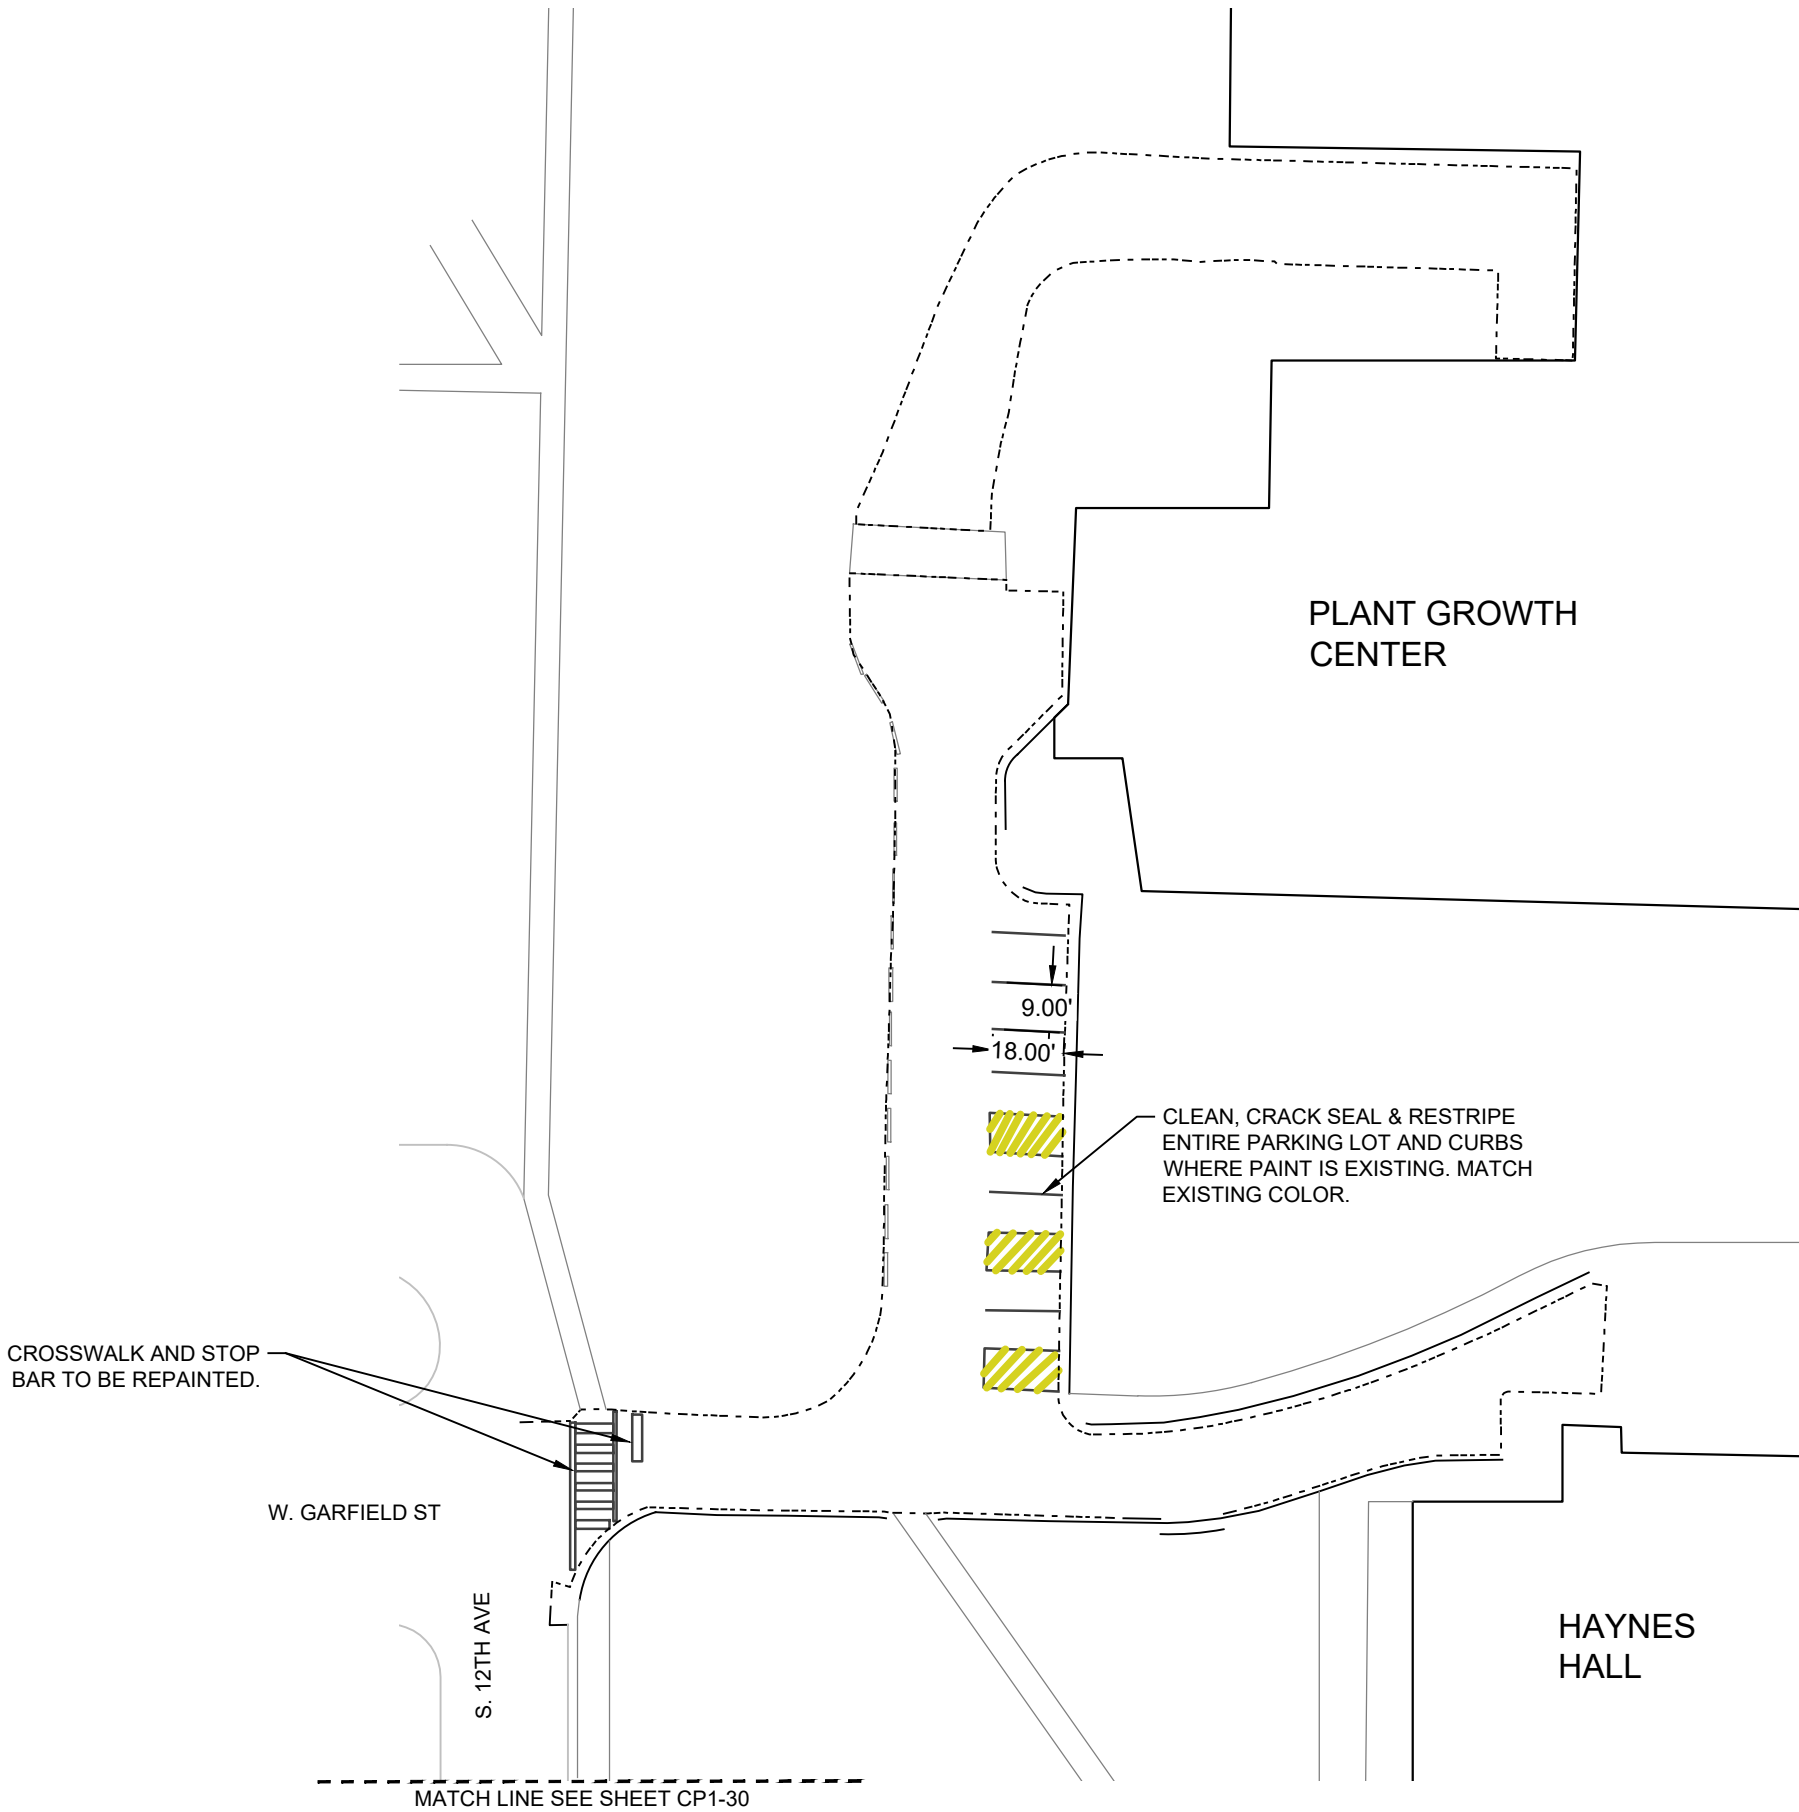

PLANT GROWTH CENTER SERVICE DRIVE

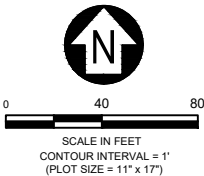


Jan 21, 2025 - 10:38am - 2025 MOR and GIS Lots.dwg
C:\dpe-pwork\dpe-prod\dms26319\



MSU-CPDC
MONTANA STATE UNIVERSITY
BOZEMAN, MONTANA
PHONE: 406.994.5413
FAX: 406.994.5663

**PARKING
MAINTENANCE 2025**

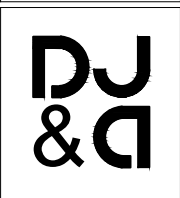

DRAWN BY: B. SMAIL		
REVIEWED BY: S. ESLINGER		
REV.	DESCRIPTION	DATE




PPA#24-1177

SHEET TITLE
PLANT GROWTH CENTER SERVICE DRIVE

SHEET
CP1-39

DATE
01/15/2025

Jan 21, 2025 - 10:39am - 2025 MSU Parking Maintenance_FGH.dwg
C:\dpe-pwork\dpe-prod\dms2619\

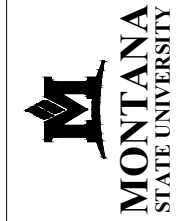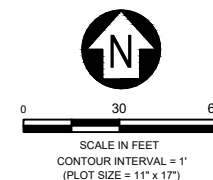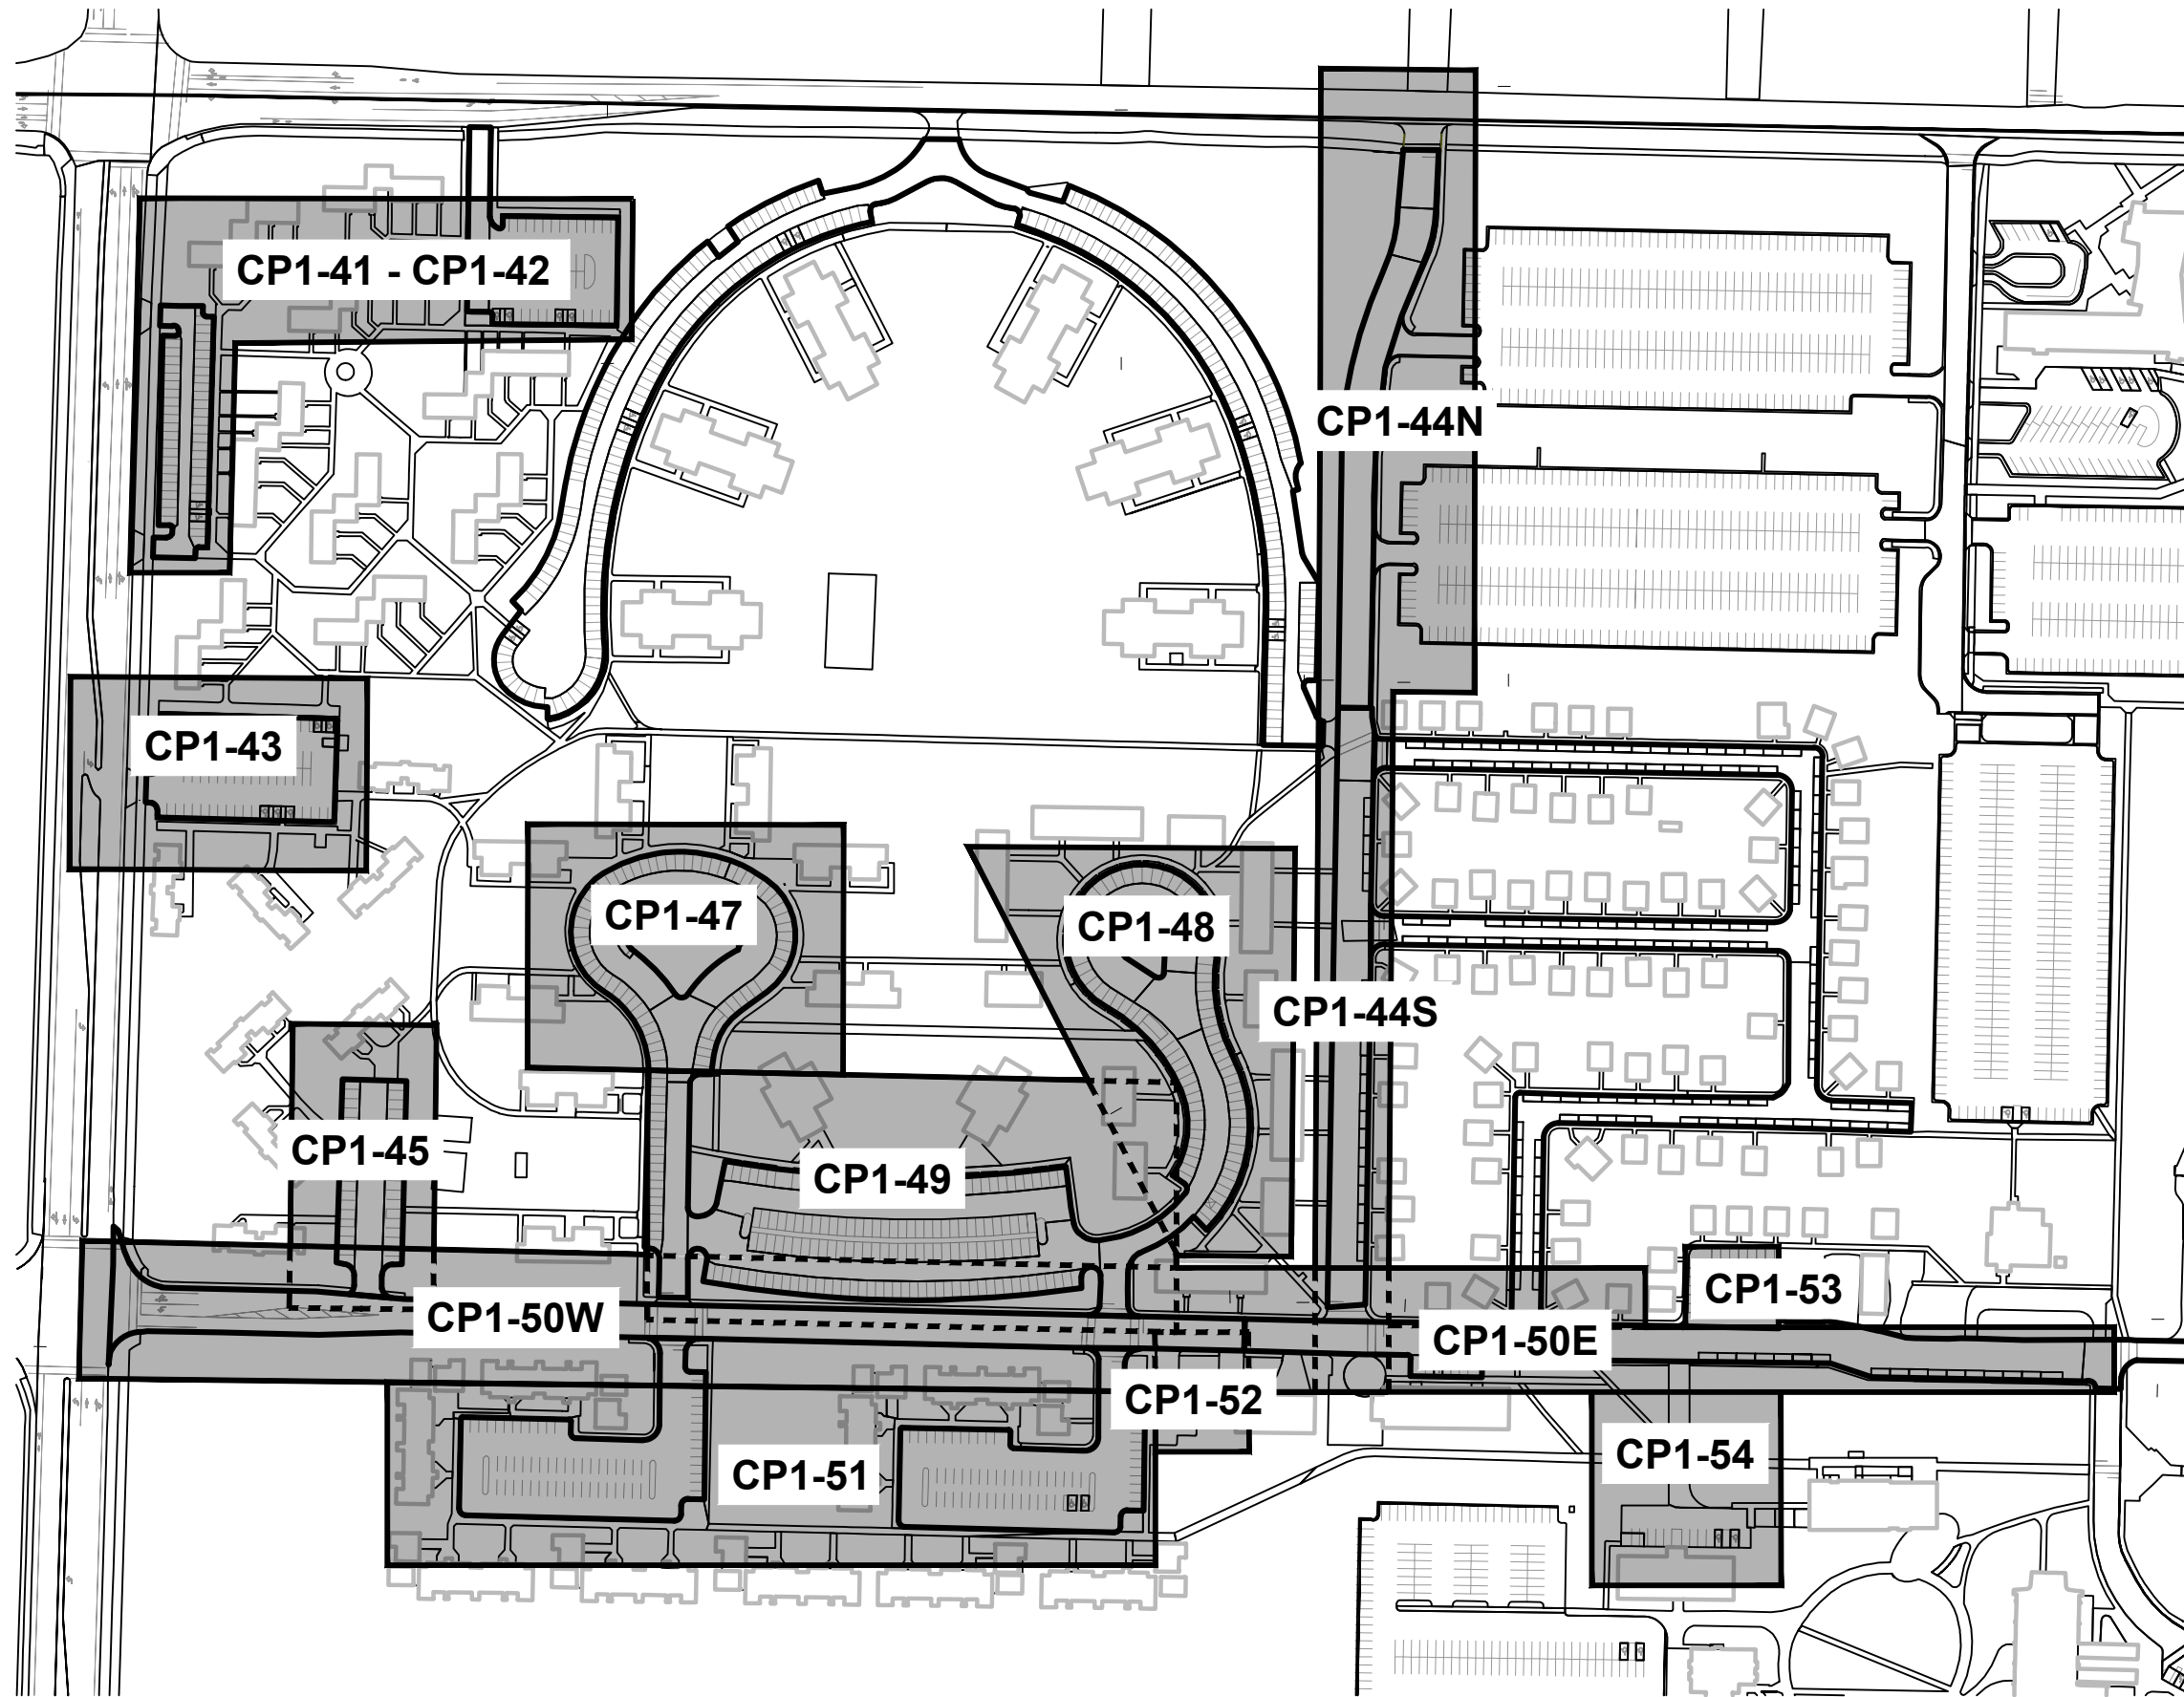

MSU-CPDC
MONTANA STATE
UNIVERSITY
BOZEMAN, MONTANA
PHONE: 406.994.5413
FAX: 406.994.5665

PARKING MAINTENANCE 2025



DRAWN BY: B. SMIL		
REVIEWED BY: S. ESLINGER		
REV.	DESCRIPTION	DATE

PPA#24-1177


SHEET TITLE

FGH KEY
MAP

SHEET
GP0-3


DATE
01/15/2025

Jan 21, 2025 - 10:39am - 2025 MCINTOSH CT W. & NE.dwg
C:\djp-ppwork\djp-prod\dms26319\

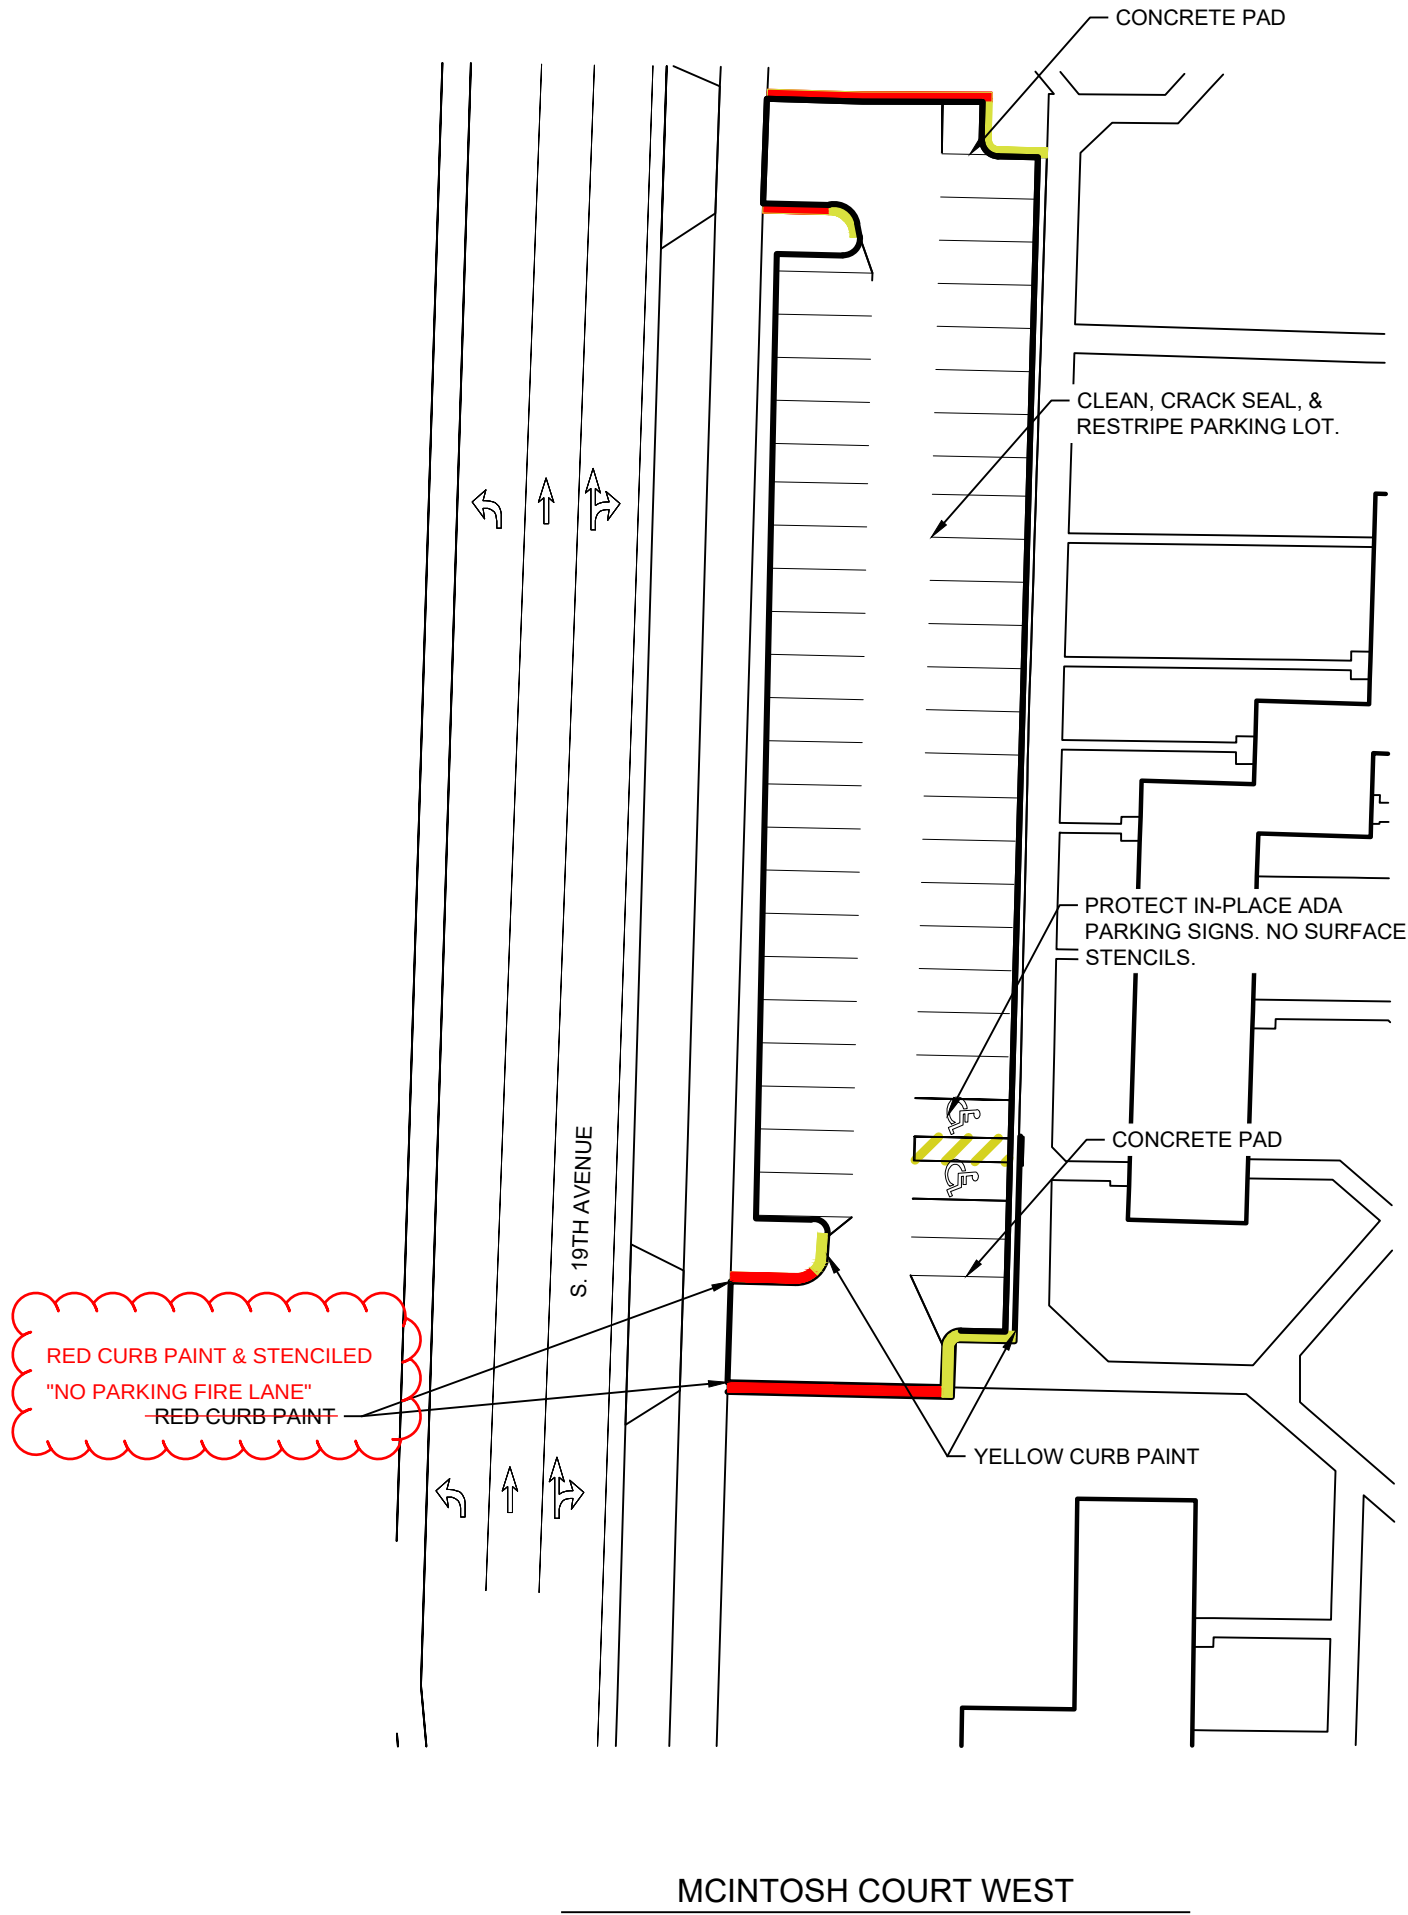

MAINTENANCE HISTORY	
YEAR	MAINTENANCE PERFORMED
2019	PARKING LOT RESTRIPE, CURBS PAINTED
2023	CLEANED, CRACK SEALED, CURBS PAINTED, AND RESTRIPE ENTIRE LOT.

MATERIAL QUANTITIES		
MATERIAL	QUANTITY	UNIT
4" PAINT STRIPPING	1,009	LF
"NO PARKING" HATCHED DESIGNATION	90	SF
YELLOW CURB PAINT	64	LF
RED CURB PAINT	123	LF
CURB PAINT REMOVAL	187	LF
LOT AREA	14,610	SF

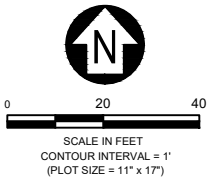




MSU-CPDC

MONTANA STATE UNIVERSITY
BOZEMAN, MONTANA
PHONE: 406.994.5413
FAX: 406.994.5665

PARKING
MAINTENANCE 2025

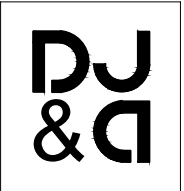

DRAWN BY: B. SMAIL
REVIEWED BY: S. ESLINGER

REV.	DESCRIPTION	DATE

PPA#24-1177


SHEET TITLE

MCINTOSH COURT WEST

SHEET
CP1-41

DATE
01/15/2025


Jan 21, 2025 - 10:39am - 2025 MCINTOSH CT W. & NE.dwg
C:\djp-p\work\djp-prod\dms26319

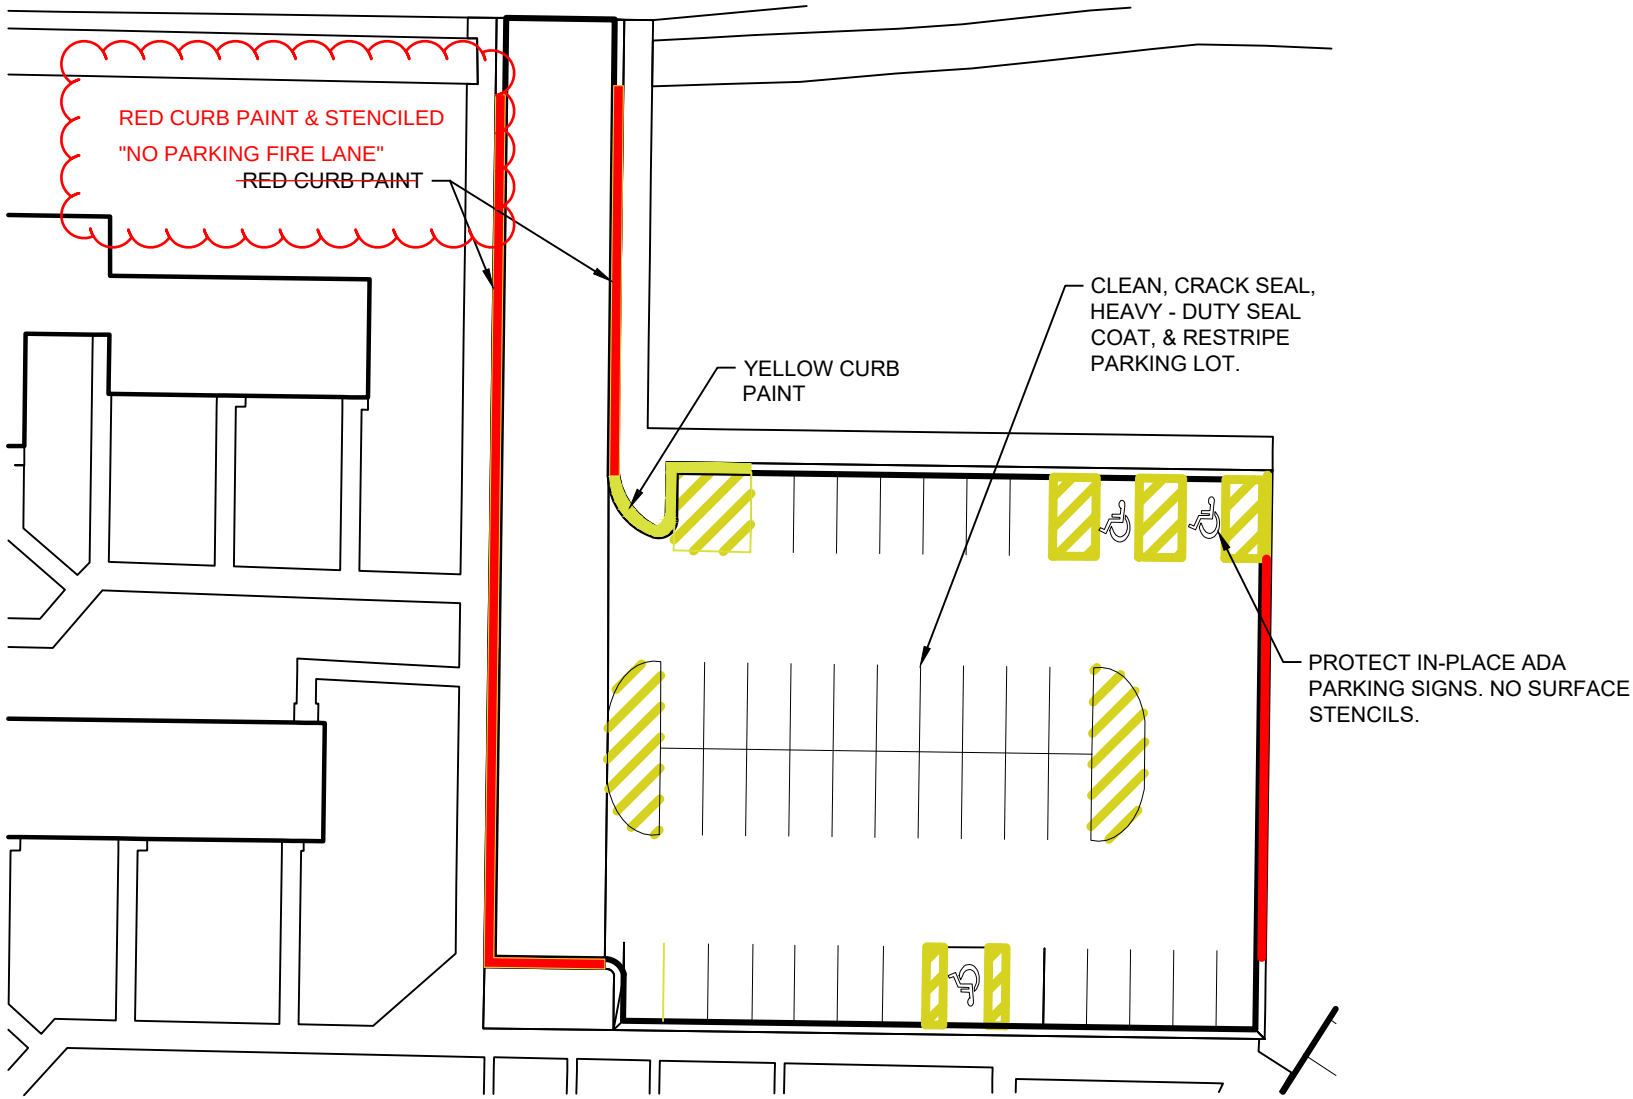

MCINTOSH COURT NORTHEAST

MATERIAL QUANTITIES		
MATERIAL	QUANTIT Y	UNI T
HEAVY - DUTY SEAL COAT	18,563	SF
4" PAINT STRIPPING	1,026	LF
NO PARKING HATCHED DESIGNATION	1,323	SF
YELLOW CURB PAINT	17	LF
RED CURB PAINT	286	LF
CURB PAINT REMOVAL	303	LF
LOT AREA	18,563	SF

MAINTENANCE HISTORY	
YEAR	MAINTENANCE PERFORMED
2019	PARKING LOT RESTRIPE, CURBS PAINTED
2023	CLEANED, CRACK SEALED, CURBS PAINTED, AND RESTRIPE ENTIRE LOT.

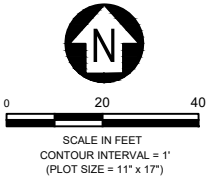



MSU-CPDC

MONTANA STATE UNIVERSITY
BOZEMAN, MONTANA
PHONE: 406.994.5413
FAX: 406.994.5665


PARKING
MAINTENANCE 2025




DRAWN BY: B. SMAIL		
REVIEWED BY: S. ESLINGER		
REV.	DESCRIPTION	DATE
PPA#24-1177		
SHEET TITLE		
MCINTOSH COURT NORTHEAST		
SHEET		
CP1-42		
DATE		
01/15/2025		

QUANTITY ESTIMATES		
UNITS	QUANTITY	UNIT
4" PAINT STRIPING	1,248	LF
YELLOW CURB PAINT	147	LF
"NO PARKING" HATCHED DESIGNATION	372	SF
RED CURB PAINT	78	LF
CURB PAINT REMOVAL	225	LF
LOT AREA	21,072	SF

MAINTENANCE HISTORY	
YEAR	MAINTENANCE PERFORMED
2023	CLEANED, CRACK SEALED, AND RESTRIPPED PARKING LOT. CURBS PAINTED RED AND YELLOW.
2024	CLEANED, CRACK SEALED, AND RESTRIPPED PARKING LOT. CURBS PAINTED RED AND YELLOW. APPLIED HEAVY-DUTY SEAL COAT

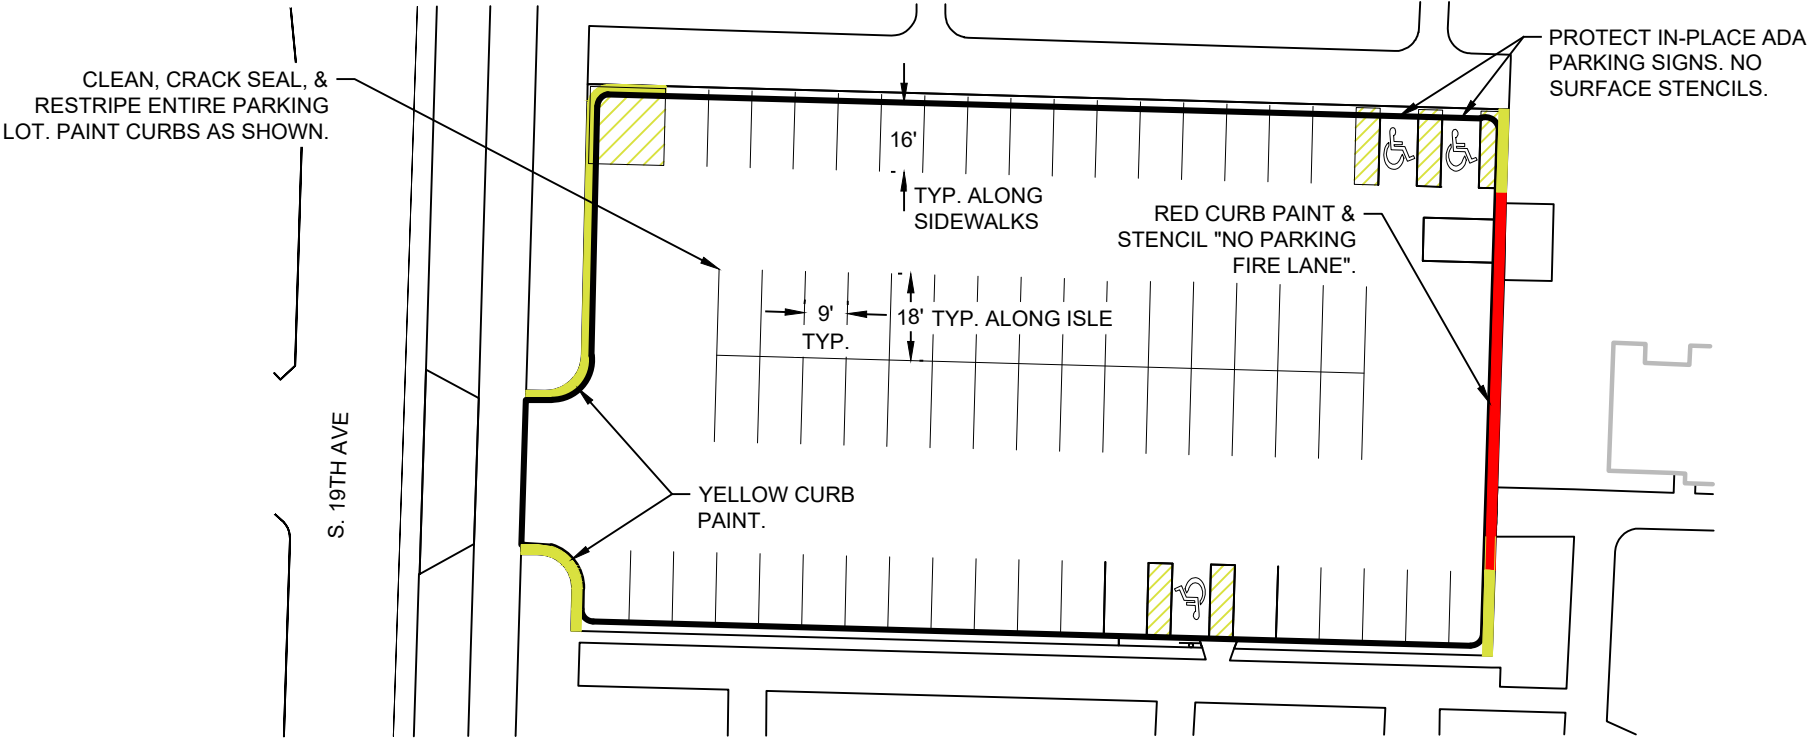

BRANEGAN COURT NORTH

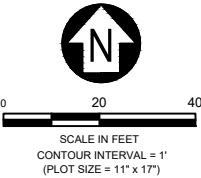


Jan 21, 2025 - 10:39am - 2025 MSU Parking Maintenance_FGH.dwg
C:\djp-pwork\djp-prod\dms2619\



MSU-CPDC

MONTANA STATE UNIVERSITY
BOZEMAN, MONTANA
PHONE: 406.994.5413
FAX: 406.994.5665

PARKING
MAINTENANCE 2025

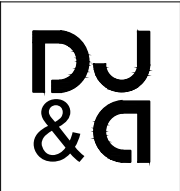

DRAWN BY: B. SMAIL		
REVIEWED BY: S. ESLINGER		
REV.	DESCRIPTION	DATE

PPA#24-1177

SHEET TITLE

BRANEGAN
COURT
NORTH

SHEET

CP1-43


DATE

01/15/2025


Jan 21, 2025 - 10:39am - 2025 MSU Parking Maintenance_FGH.dwg
C:\djp-pwork\djp-prod\dms26319\

QUANTITY ESTIMATES		
UNITS	QUANTITY	UNIT
YELLOW CURB PAINT	666	LF
HEAVY - DUTY SEAL COAT	20,870	SF
CURB PAINT REMOVAL	666	LF
LOT AREA	20,870	SF

MAINTENANCE HISTORY	
YEAR	MAINTENANCE PERFORMED
2023 & 2024	CROSSWALKS PAINTED, CURBS PAINTED

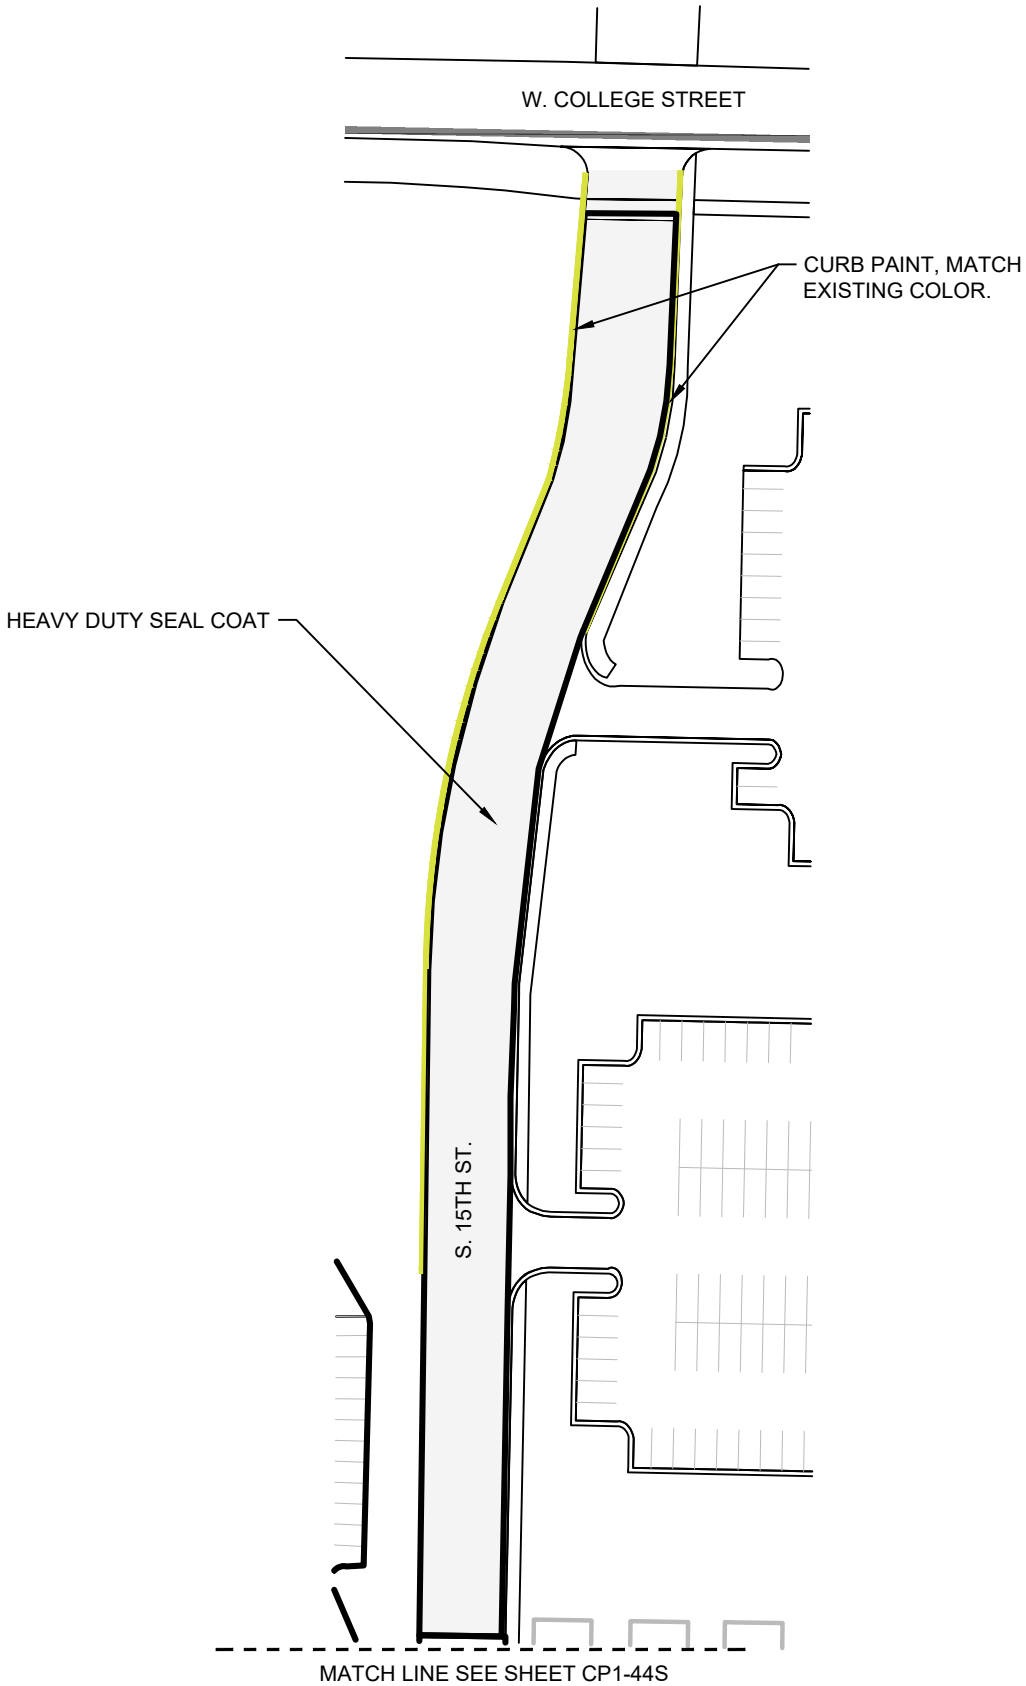

NORTH SIDE OF S. 15TH. ST.

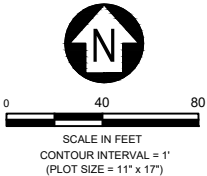




MSU-CPDC

MONTANA STATE
UNIVERSITY
BOZEMAN, MONTANA
PHONE: 406.994.5413
FAX: 406.994.5665

PARKING
MAINTENANCE 2025

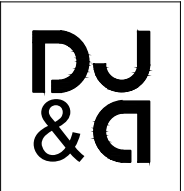

DRAWN BY: B. SMAIL
REVIEWED BY: S. ESLINGER

REV.	DESCRIPTION	DATE

PPA#24-1177


SHEET TITLE

NORTH SIDE
OF S. 15TH. ST.

SHEET
CP1-44N

DATE
01/15/2025


Jan 21, 2025 - 10:39am - 2025 MSU Parking Maintenance_FGH.dwg
C:\djp-pwork\djp-prod\dms26319\

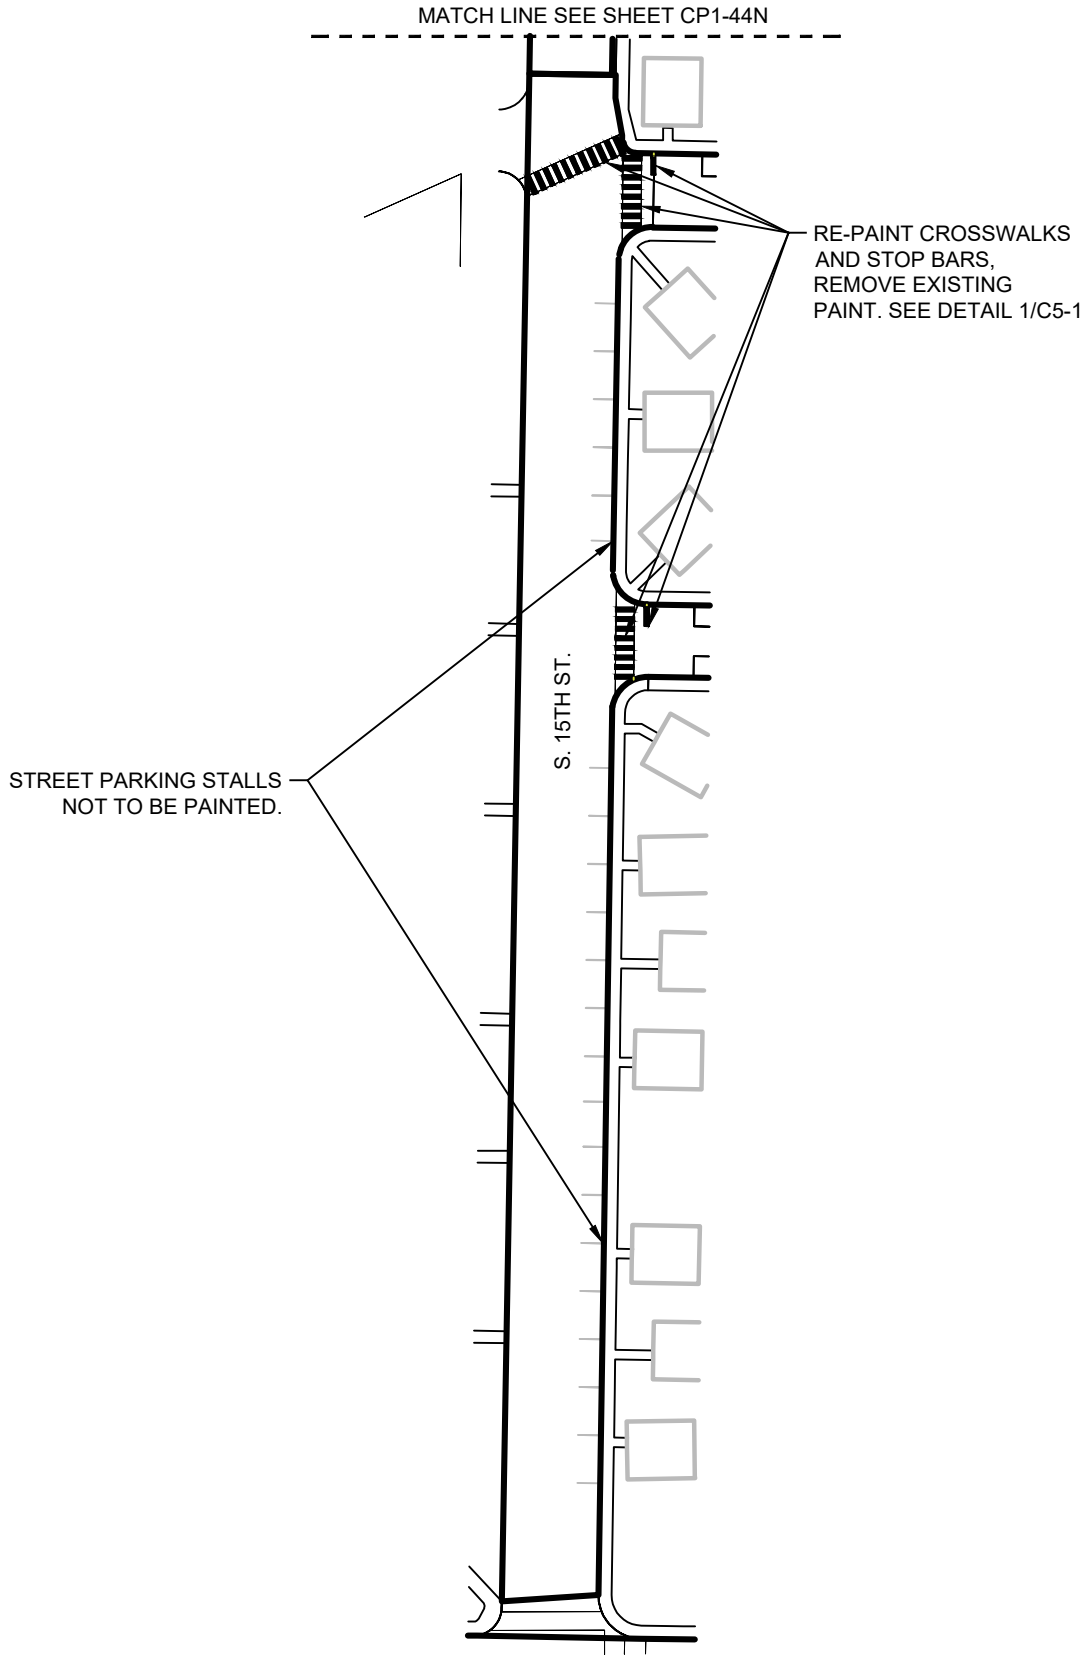

SOUTH SIDE OF S. 15TH ST.

QUANTITY ESTIMATES		
UNITS	QUANTITY	UNIT
CROSSWALKS	3	EA
24" PAINT STRIPING	20	LF
LOT AREA	24,979	SF

MAINTENANCE HISTORY	
YEAR	MAINTENANCE PERFORMED
2023 & 2024	CROSSWALKS PAINTED, CURBS PAINTED

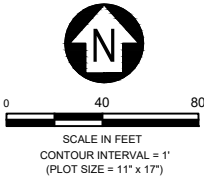



MSU-CPDC

MONTANA STATE UNIVERSITY
BOZEMAN, MONTANA
PHONE: 406.994.5413
FAX: 406.994.5665

PARKING
MAINTENANCE 2025



DRAWN BY: B. SMAIL
REVIEWED BY: S. ESLINGER

REV.	DESCRIPTION	DATE

PPA#24-1177

SHEET TITLE



SOUTH SIDE
OF S. 15TH ST.

SHEET
CP1-44S

DATE
01/15/2025

QUANTITY ESTIMATES		
MATERIAL	QUANTITY	UNIT
4" PAINT STRIPING	684	LF
"NO PARKING" HATCHED DESIGNATION	565	SF
LOT AREA	14,495	SF

MAINTENANCE HISTORY	
YEAR	MAINTENANCE PERFORMED
2024	CLEANED, CRACK SEALED, AND RESTRIPPED PARKING LOT. CURBS PAINTED RED AND YELLOW. HEAVY - DUTY SEAL COAT APPLIED.

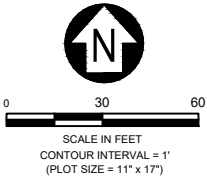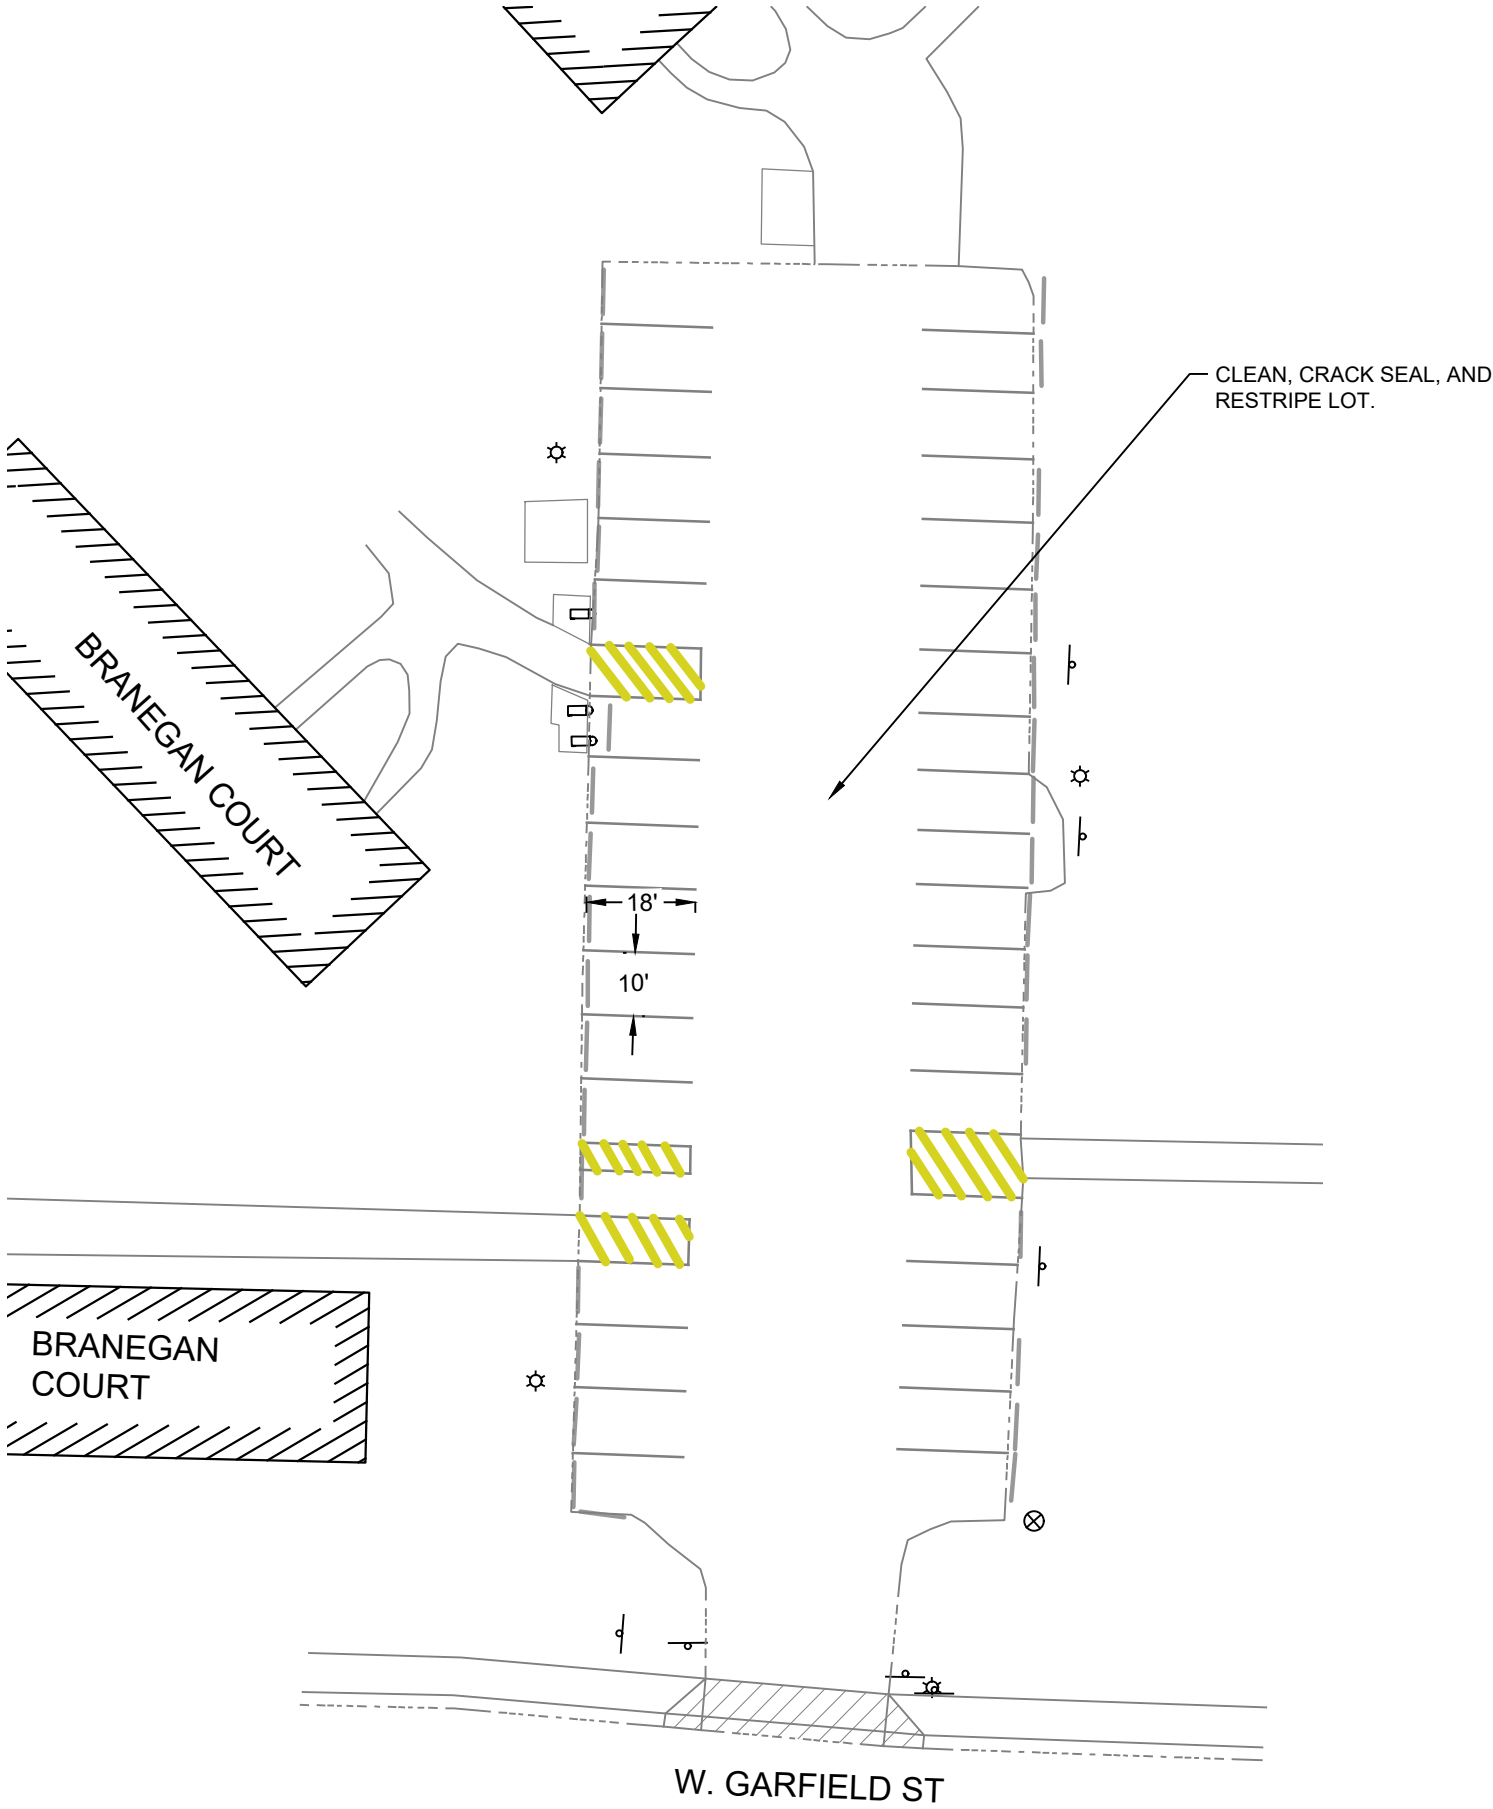

Jan 21, 2025 - 10:40am - 2025 MSU Parking Maintenance_FGH.dwg
C:\dpe-pwork\dpe-prod\dms26319\



MSU-CPDC

MONTANA STATE UNIVERSITY
BOZEMAN, MONTANA
PHONE: 406.994.5413
FAX: 406.994.5663

PARKING
MAINTENANCE 2025



DRAWN BY: B. SMAIL
REVIEWED BY: S. ESLINGER

REV.	DESCRIPTION	DATE

PPA#24-1177

SHEET TITLE
BRANEGAN CT. SOUTH

SHEET
CP1-45

DATE
01/15/2025

Jan 21, 2025 - 10:40am - 2025 MSU Parking Maintenance_FGH.dwg
C:\dpe-pwork\dpe-prod\dms26319

QUANTITY ESTIMATES		
UNITS	QUANTITY	UNIT
YELLOW CURB PAINT	268	LF
RED CURB PAINT	100	LF
CURB PAINT REMOVAL	368	LF
LOT AREA	58,556	SF

MAINTENANCE HISTORY	
YEAR	MAINTENANCE PERFORMED
2023 & 2024	CROSSWALKS PAINTED, CURBS PAINTED

NOTES:
1. STREET PARKING SPACES NOT TO BE PAINTED. SHOWN ON SHEET FOR QUANTIFYING NUMBER OF AVAILABLE PARKING SPACES ONLY.

PAINT YELLOW CURBS AS SHOWN

APPROX. FIRE HYDRANT LOCATION, TYP.

PAINT CURB RED 10 FT FROM HYDRANT IN BOTH DIRECTIONS, TYP.

MATCHLINE SEE SHEET CP1-44S

FOX STREET

FOX STREET

GLACIER COURT

GLACIER COURT


SEE SHEET CP1-53

MATCHLINE SEE SHEET CP1-50E

FAMILY HOUSING

LOUISE SHUNK DAYCARE

GLACIER CT. & FOX ST.

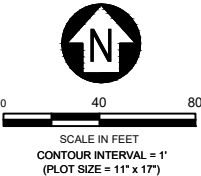

MSU-CPDC

MONTANA STATE
UNIVERSITY
BOZEMAN, MONTANA
PHONE: 406.994.5413
FAX: 406.994.5663

PARKING
MAINTENANCE 2025



DRAWN BY: B. SMAIL
REVIEWED BY: S. ESLINGER

REV.	DESCRIPTION	DATE

PPA#24-1177

SHEET TITLE

GLACIER CT.
& FOX ST.

SHEET


CP1-46

DATE

01/15/2025

QUANTITY ESTIMATES		
UNITS	QUANTITY	UNIT
4" PAINT STRIPING	1,560	LF
YELLOW CURB PAINT	104	LF
"NO PARKING" HATCHED DESIGNATION	1183	SF
RED CURB PAINT	86	SF
CURB PAINT REMOVAL	190	LF
LOT AREA	32,044	SF

MAINTENANCE HISTORY	
YEAR	MAINTENANCE PERFORMED
2023	CLEANED, CRACK SEALED, AND RESTRIPE LOT. CURBS PAINTED RED AND YELLOW
2024	CLEANED, CRACK SEALED, HEAVY-DUTY SEAL COAT APPLIED, AND RESTRIPE LOT. CURBS PAINTED RED AND YELLOW

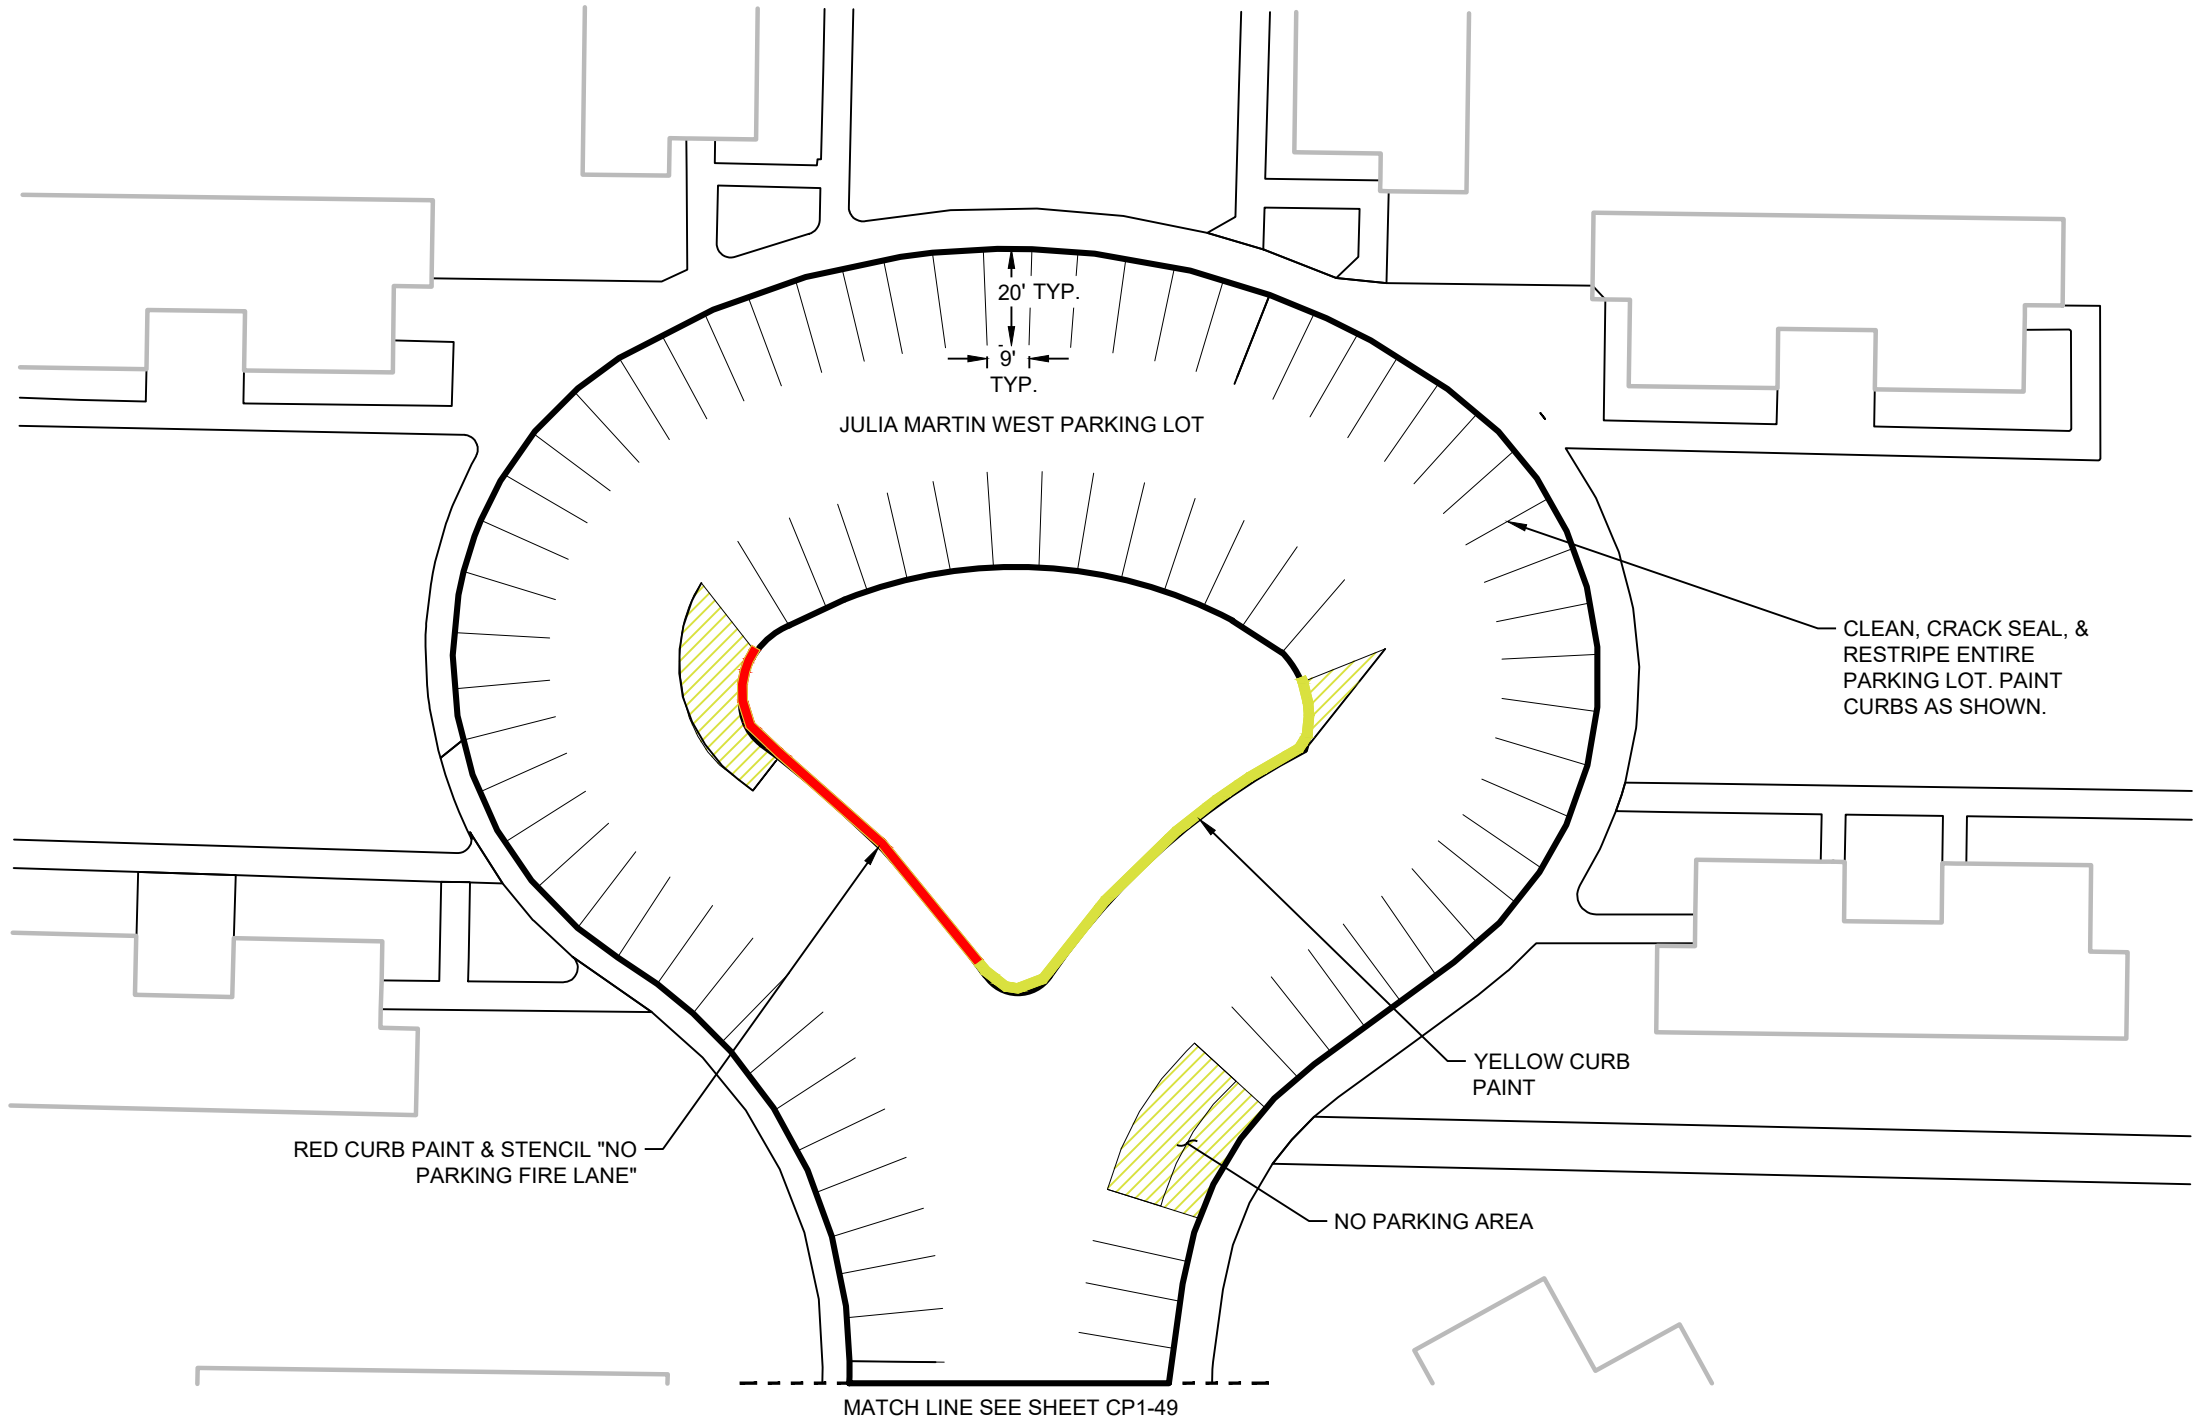


JULIA MARTIN WEST



MSU-CPDC

MONTANA STATE UNIVERSITY
BOZEMAN, MONTANA
PHONE: 406.994.5413
FAX: 406.994.5663

PARKING
MAINTENANCE 2025

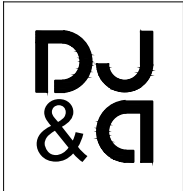

DRAWN BY: B. SMAIL
REVIEWED BY: S. ESLINGER

REV.	DESCRIPTION	DATE

PPA#24-1177

SHEET TITLE

JULIA
MARTIN
WEST


SHEET
CP1-47

DATE
01/15/2025

Jan 21, 2025 - 10:40am - 2025 MSU Parking Maintenance_FGH.dwg
C:\dpe-pwork\dpe-prod\dms26319\

QUANTITY ESTIMATES		
UNITS	QUANTITY	UNIT
4" PAINT STRIPING	1,640	LF
"NO PARKING" HATCHED DESIGNATION	296	SF
RED CURB PAINT	210	LF
CURB PAINT REMOVAL	210	LF
LOT AREA	34,150	SF

MAINTENANCE HISTORY	
YEAR	MAINTENANCE PERFORMED
2023	CLEANED, CRACK SEALED, AND RESTRIPED LOT. CURBS PAINTED RED.
2024	CLEANED, CRACK SEALED, HEAVY - DUTY SEAL COAT APPLIED, AND RESTRIPED LOT. CURBS PAINTED.

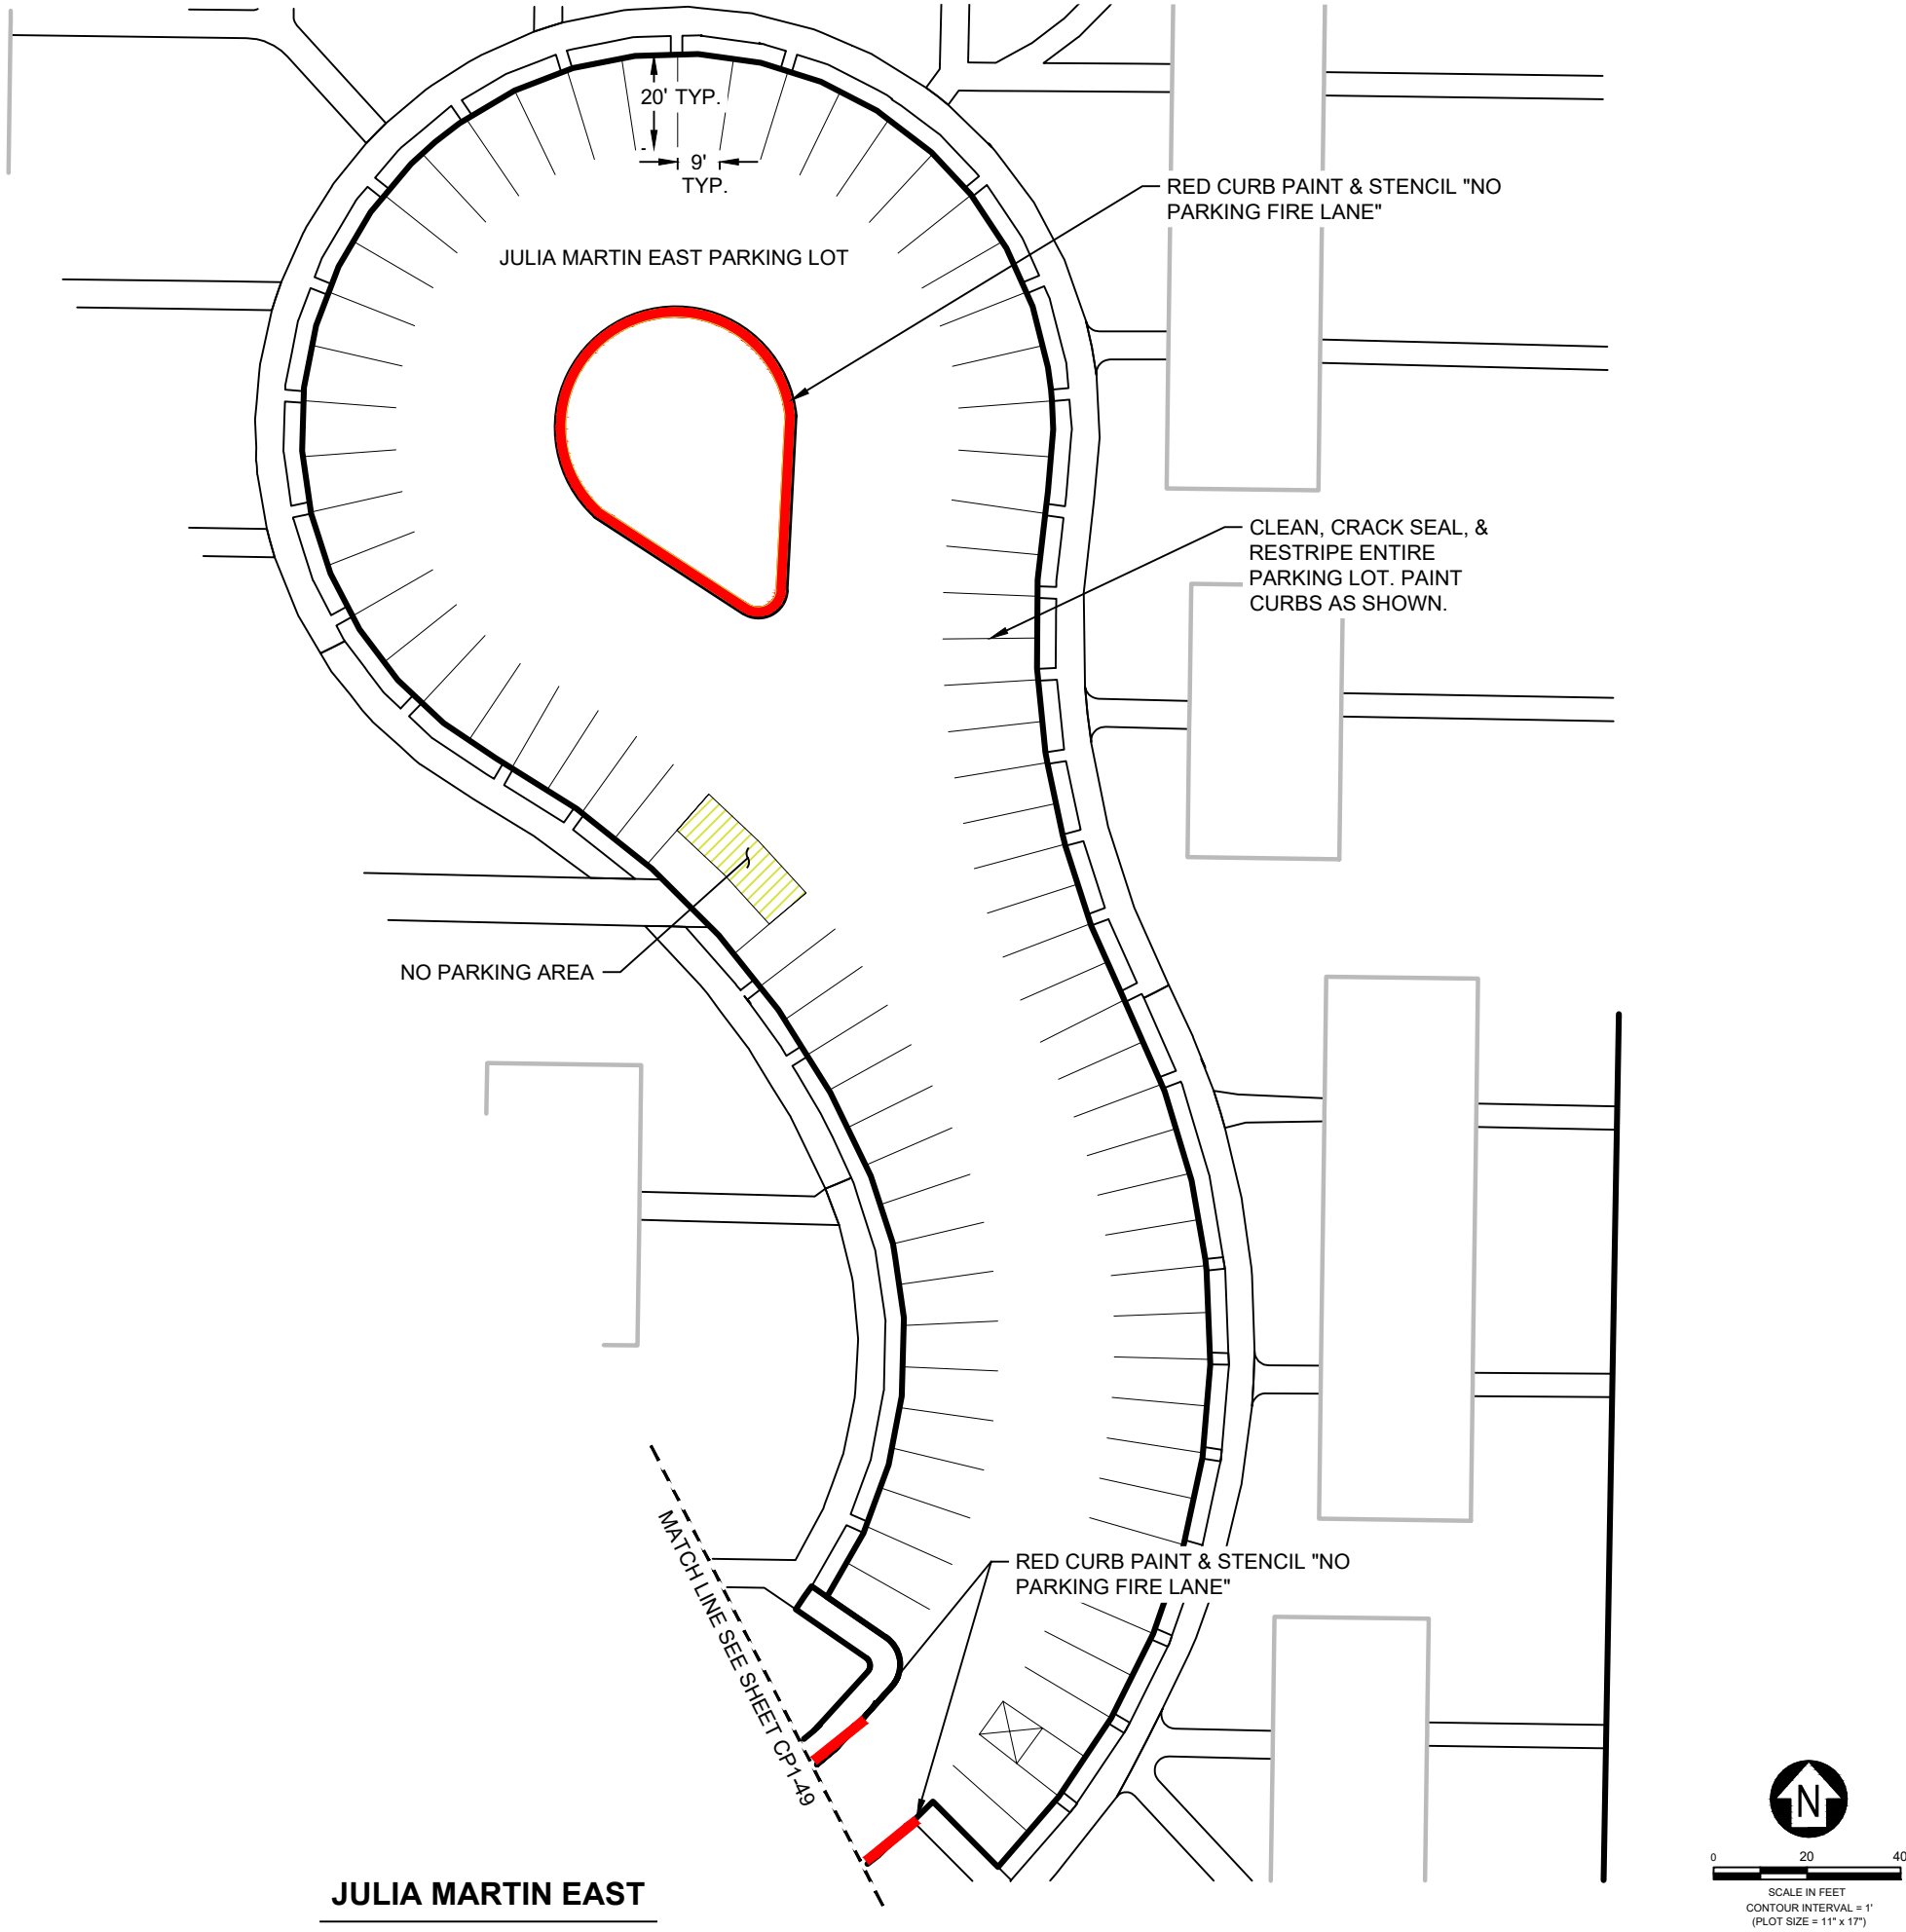



MSU-CPDC

MONTANA STATE UNIVERSITY
BOZEMAN, MONTANA
PHONE: 406.994.5413
FAX: 406.994.5663

**PARKING
MAINTENANCE 2025**



DRAWN BY: B. SMAIL		
REVIEWED BY: S. ESLINGER		
REV.	DESCRIPTION	DATE

PPA#24-1177

SHEET TITLE

JULIA
MARTIN EAST


SHEET

CP1-48

DATE

01/15/2025


Jan 21, 2025 - 10:40am - 2025 MSU Parking Maintenance_FGH.dwg
C:\dpe-pwork\dpe-prod\dms2619\

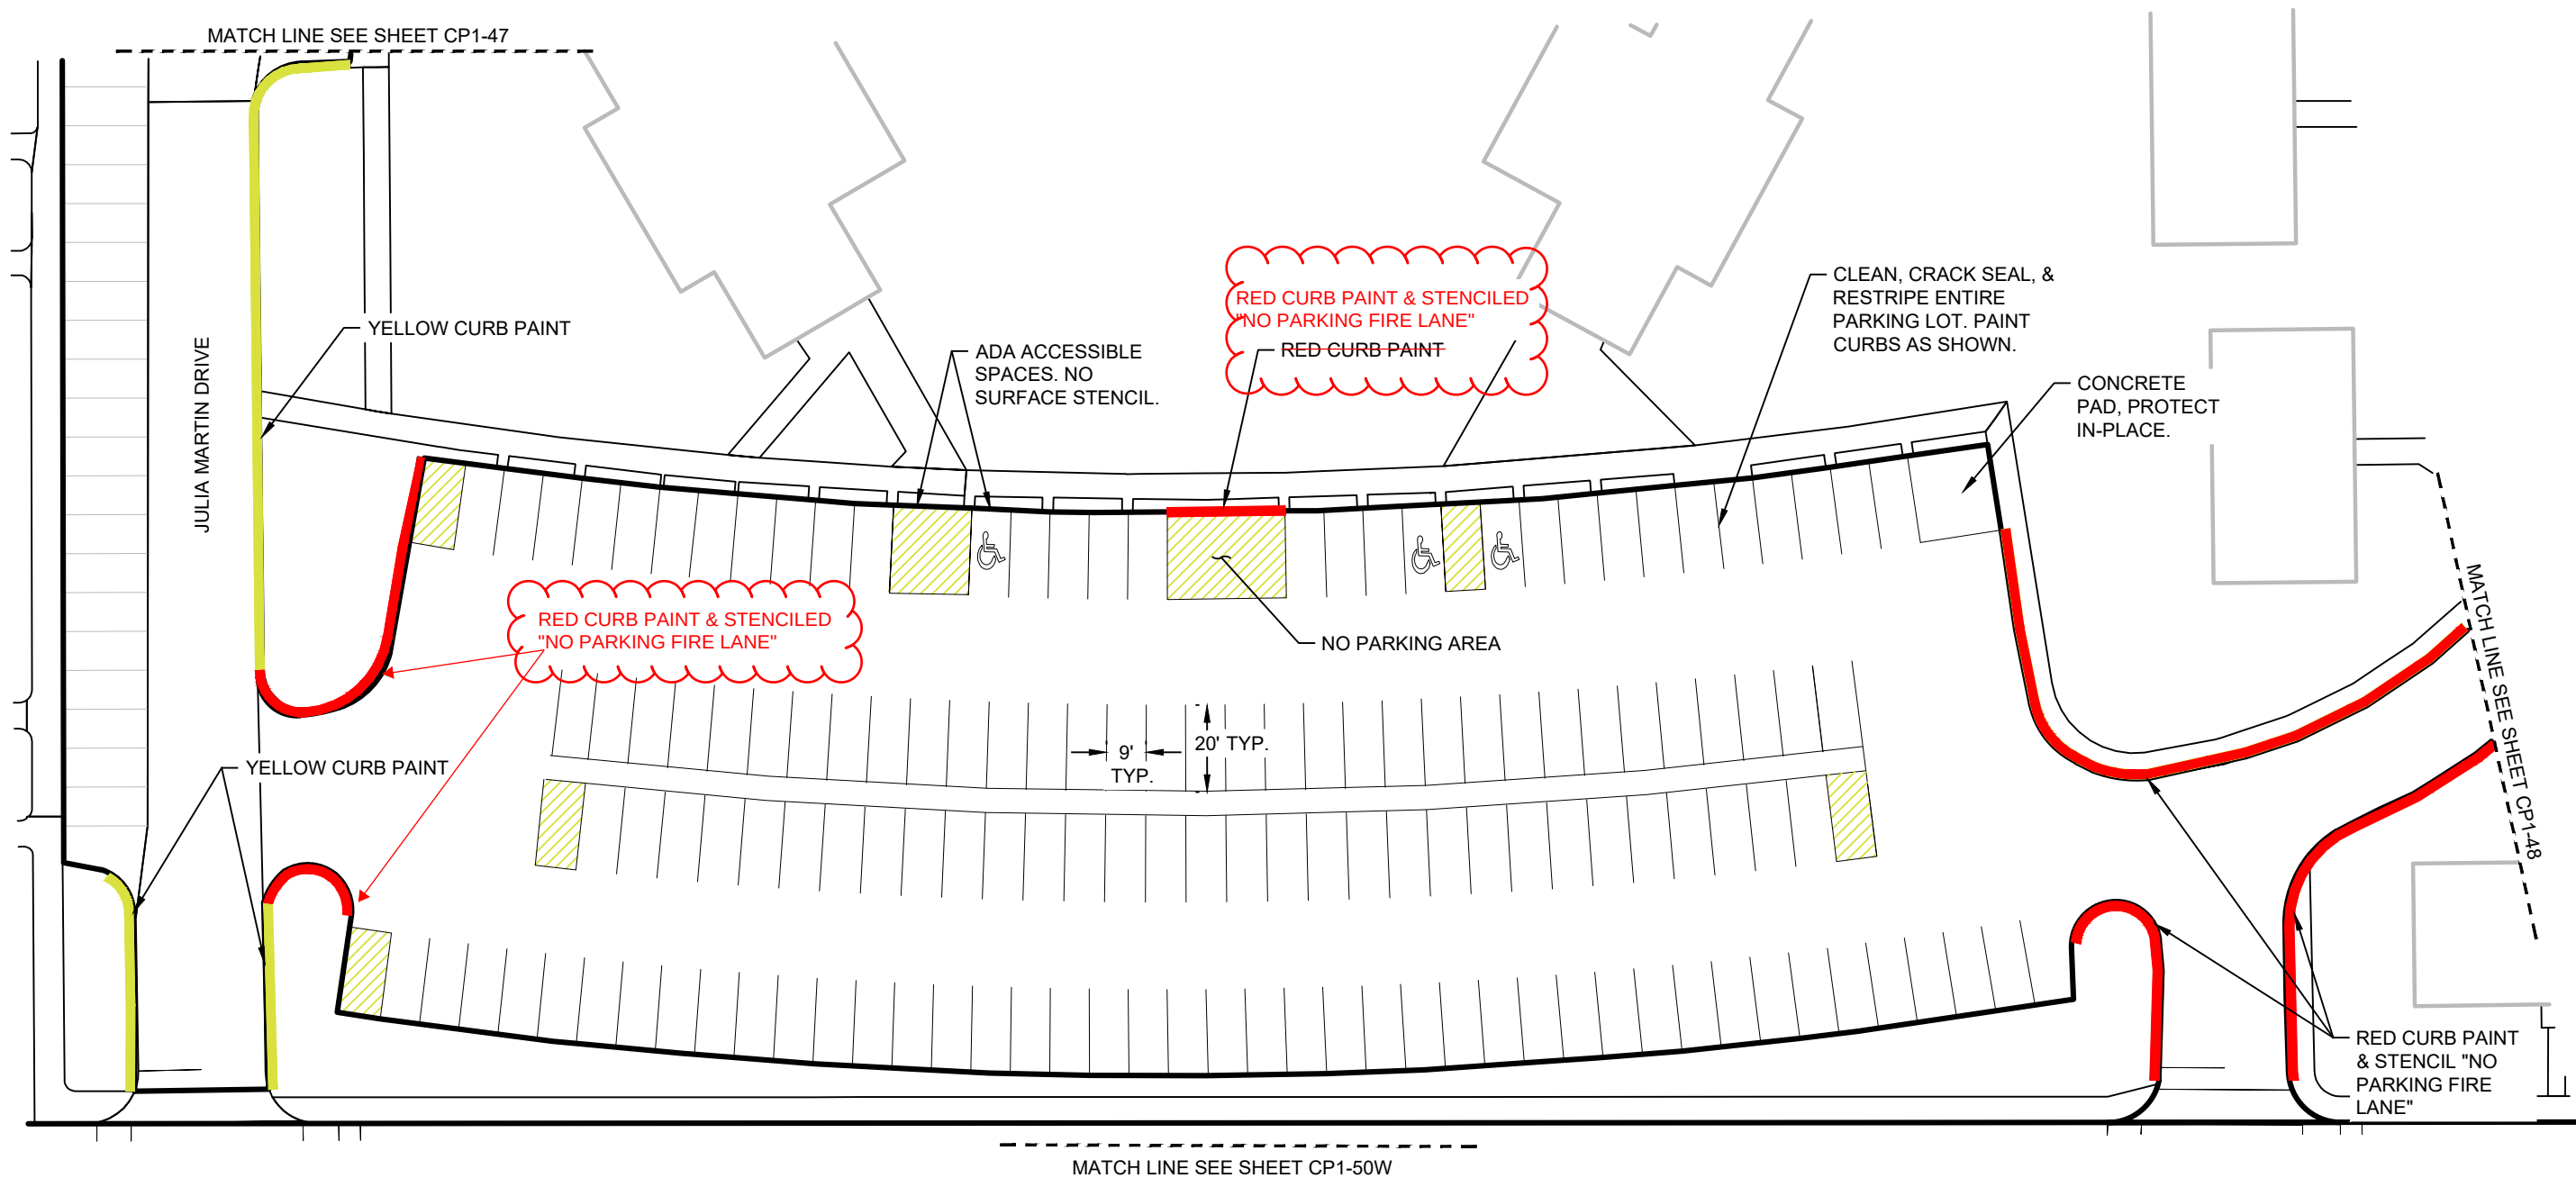

KOCH TOWER APARTMENTS

QUANTITY ESTIMATES		
UNITS	QUANTITY	UNIT
4" PAINT STRIPING	2,960	LF
YELLOW CURB PAINT	249	LF
"NO PARKING" HATCHED DESIGNATION	883	SF
RED CURB PAINT	503	LF
CURB PAINT REMOVAL	752	LF
LOT AREA	65,711	SF

MAINTENANCE HISTORY	
YEAR	MAINTENANCE PERFORMED
2023	CLEANED, CRACK SEALED, AND STRIPED LOT. CURBS PAINTED RED AND YELLOW.
2024	CLEANED, CRACK SEALED, HEAVY - DUTY SEAL COAT APPLIED, AND RESTRIPE LOT. CURBS PAINTED RED AND YELLOW.

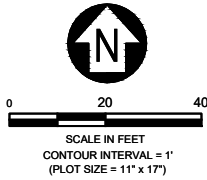




MSU-CPDC

MONTANA STATE UNIVERSITY
BOZEMAN, MONTANA
PHONE: 406.994.5413
FAX: 406.994.5665

**PARKING
MAINTENANCE 2025**

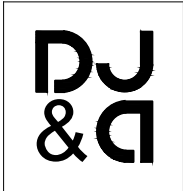

DRAWN BY: B. SMAIL
REVIEWED BY: S. ESLINGER

REV.	DESCRIPTION	DATE


PPA#24-1177

SHEET TITLE

KOCH
TOWER
APARTMENTS

SHEET
CP1-49


DATE
01/15/2025

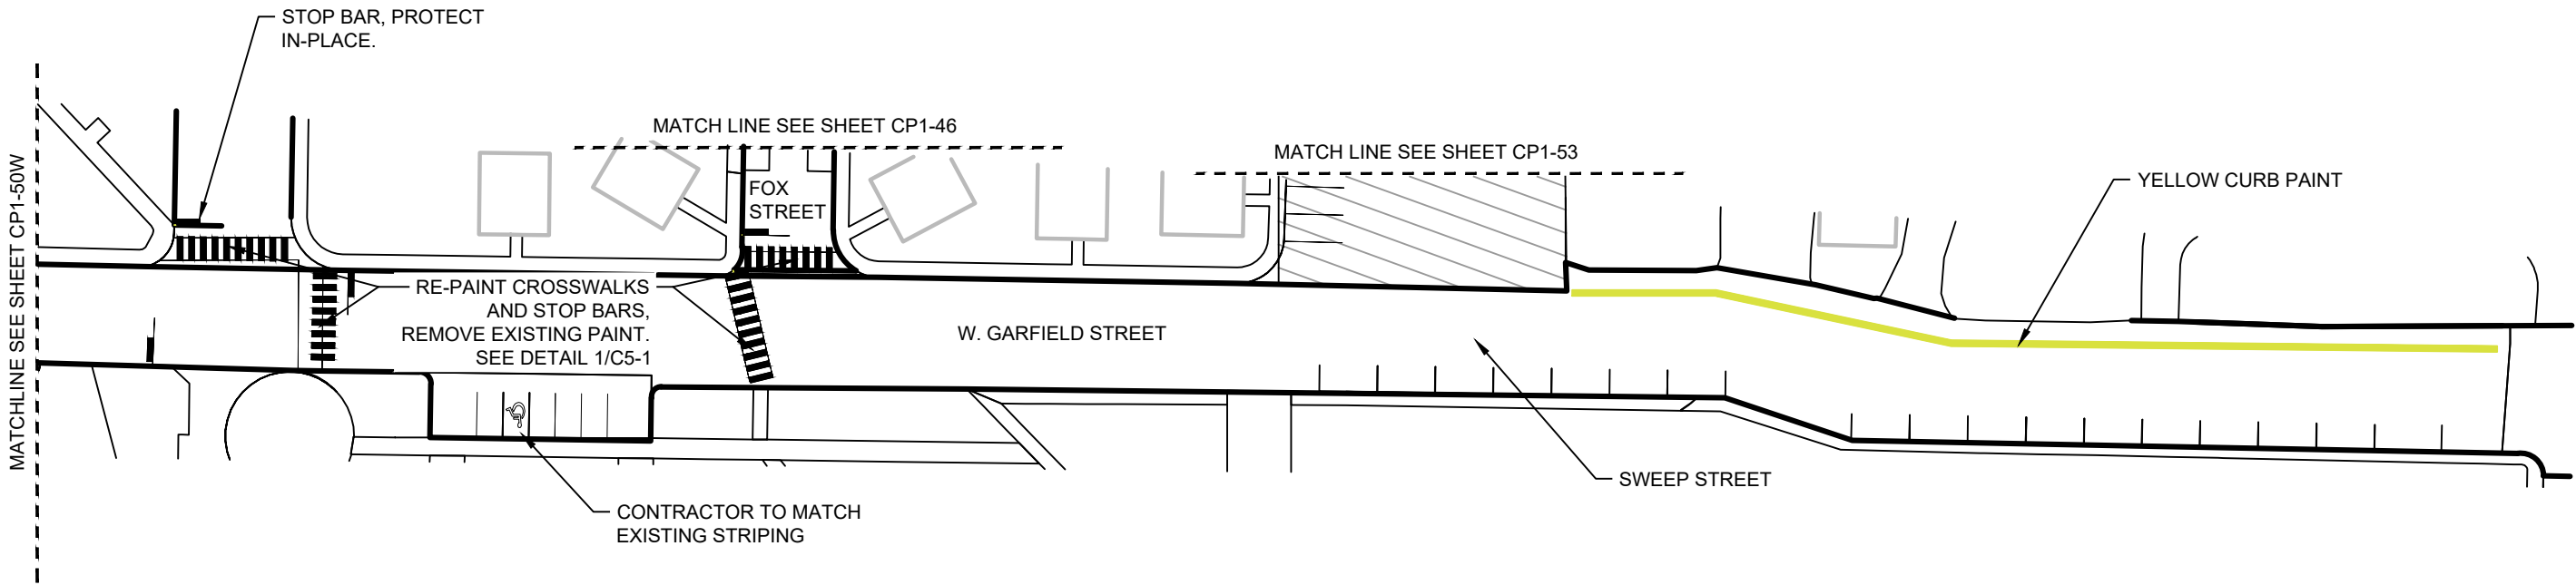

W. GARFIELD ST.

QUANTITY ESTIMATES		
MATERIAL	QUANTITY	UNIT
YELLOW CURB PAINT	384	LF
24" PAINT STRIPING	350	LF
CROSSWALKS	4	EA
CURB PAINT REMOVAL	384	LF
LOT AREA	40,842	SF

MAINTENANCE HISTORY	
YEAR	MAINTENANCE PERFORMED
2023 & 2024	CROSSWALKS REPAINTED, CURBS REPAINTED

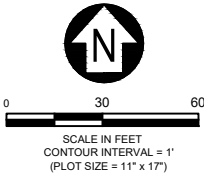

Jan 21, 2025 - 10:40am - 2025 MSU Parking Maintenance_FGH.dwg
C:\djp-pwork\djp-prod\dms26319\



MSU-CPDC

MONTANA STATE UNIVERSITY
BOZEMAN, MONTANA
PHONE: 406.994.5413
FAX: 406.994.5663

PARKING
MAINTENANCE 2025



DRAWN BY: B. SMAIL
REVIEWED BY: S. ESLINGER

REV.	DESCRIPTION	DATE

PPA#24-1177


SHEET TITLE

W. GARFIELD ST.

SHEET
CP1-50E


DATE
01/15/2025

Jan 21, 2025 - 10:40am - 2025 MSU Parking Maintenance_FGH.dwg
C:\dpe-pwork\dpe-prod\dms26319\

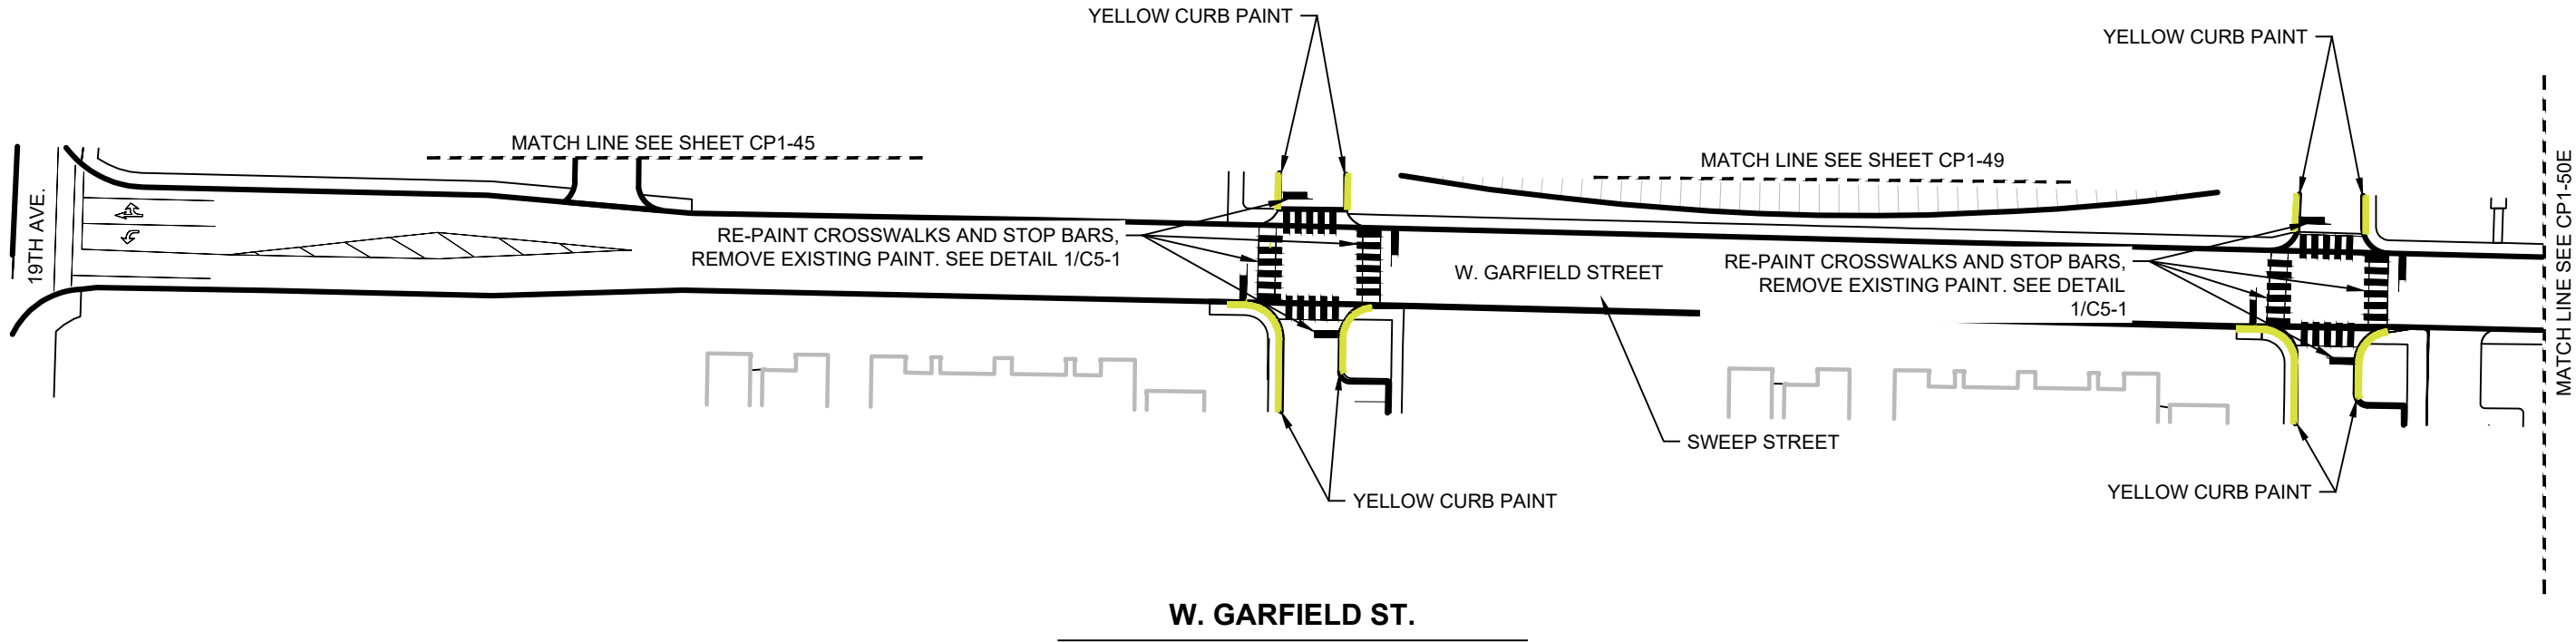

QUANTITY ESTIMATES		
UNITS	QUANTITY	UNIT
YELLOW CURB PAINT	204	LF
24" PAINT STRIPING	80	LF
CROSSWALKS	8	EA
CURB PAINT REMOVAL	204	LF
LOT AREA	46,567	SF

MAINTENANCE HISTORY	
YEAR	MAINTENANCE PERFORMED
2023 & 2024	CROSSWALKS REPAINTED. CURBS PAINTED YELLOW.

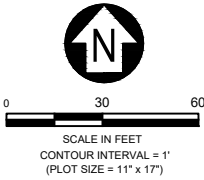



MSU-CPDC

MONTANA STATE UNIVERSITY
BOZEMAN, MONTANA
PHONE: 406.994.5413
FAX: 406.994.5663

PARKING
MAINTENANCE 2025



DRAWN BY: B. SMAIL
REVIEWED BY: S. ESLINGER

REV.	DESCRIPTION	DATE

PPA#24-1177

SHEET TITLE

W. GARFIELD ST.


SHEET
CP1-50W

DATE
01/15/2025

Jan 21, 2025 - 10:40am - 2025 MSU Parking Maintenance_FGH.dwg
C:\djp-work\djp-prod\dms26319\

QUANTITY ESTIMATES		
MATERIAL	QUANTITY	UNIT
4" PAINT STRIPING	1,638	LF
YELLOW CURB PAINT	69	LF
HEAVY - DUTY SEAL COAT	27,970	SF
"NO PARKING" HATCHED DESIGNATION	808	SF
CURB PAINT REMOVAL	69	LF
LOT AREA	27,970	SF

MAINTENANCE HISTORY	
YEAR	MAINTENANCE PERFORMED
2024	CLEANED, CRACK SEALED, AND RESTRIPED ENTIRE PARKING LOT.

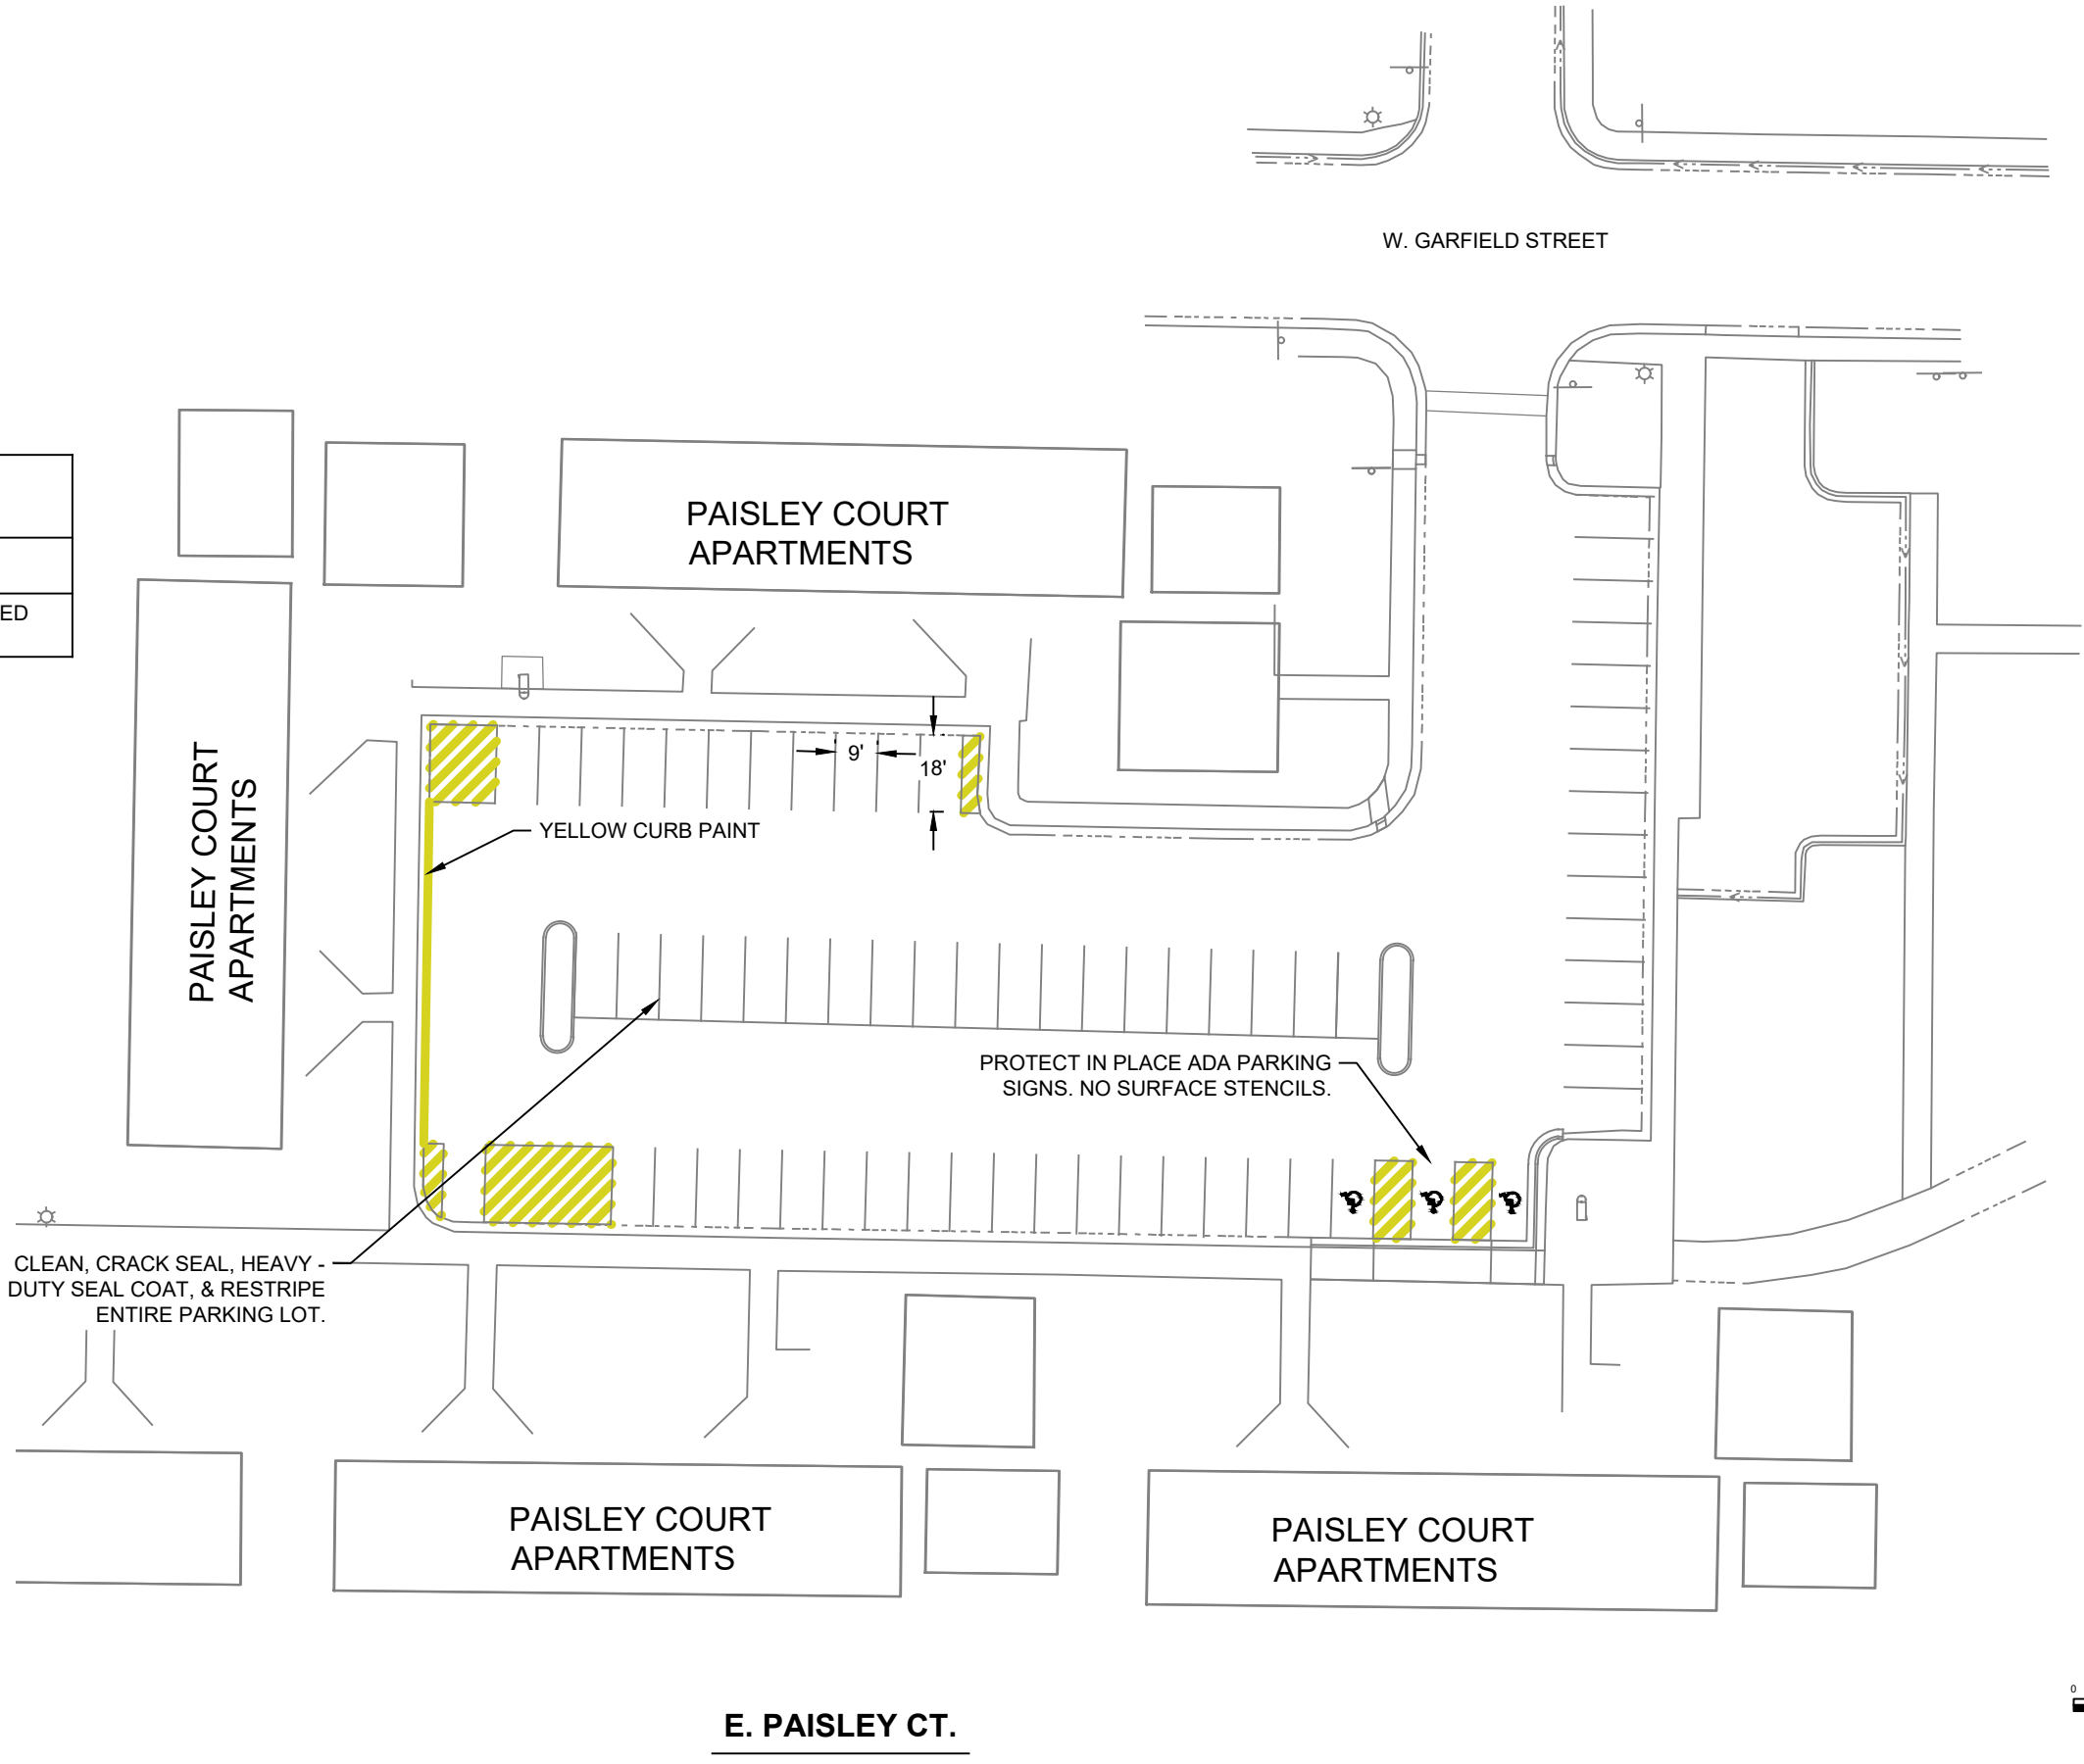

DRAWN BY: B. SMAIL		
REVIEWED BY: S. ESLINGER		
REV.	DESCRIPTION	DATE

PPA#24-1177

SHEET TITLE

E. PAISLEY CT.

SHEET


CP1-51E

DATE

01/15/2025

QUANTITY ESTIMATES		
MATERIAL	QUANTITY	UNIT
4" PAINT STRIPING	1,638	LF
YELLOW CURB PAINT	69	LF
HEAVY - DUTY SEAL COAT	27,970	SF
"NO PARKING" HATCHED DESIGNATION	965	SF
CURB PAINT REMOVAL	69	LF
LOT AREA	27,970	SF

MAINTENANCE HISTORY	
YEAR	MAINTENANCE PERFORMED
2024	CLEANED, CRACK SEALED, AND RESTRIPED ENTIRE PARKING LOT.

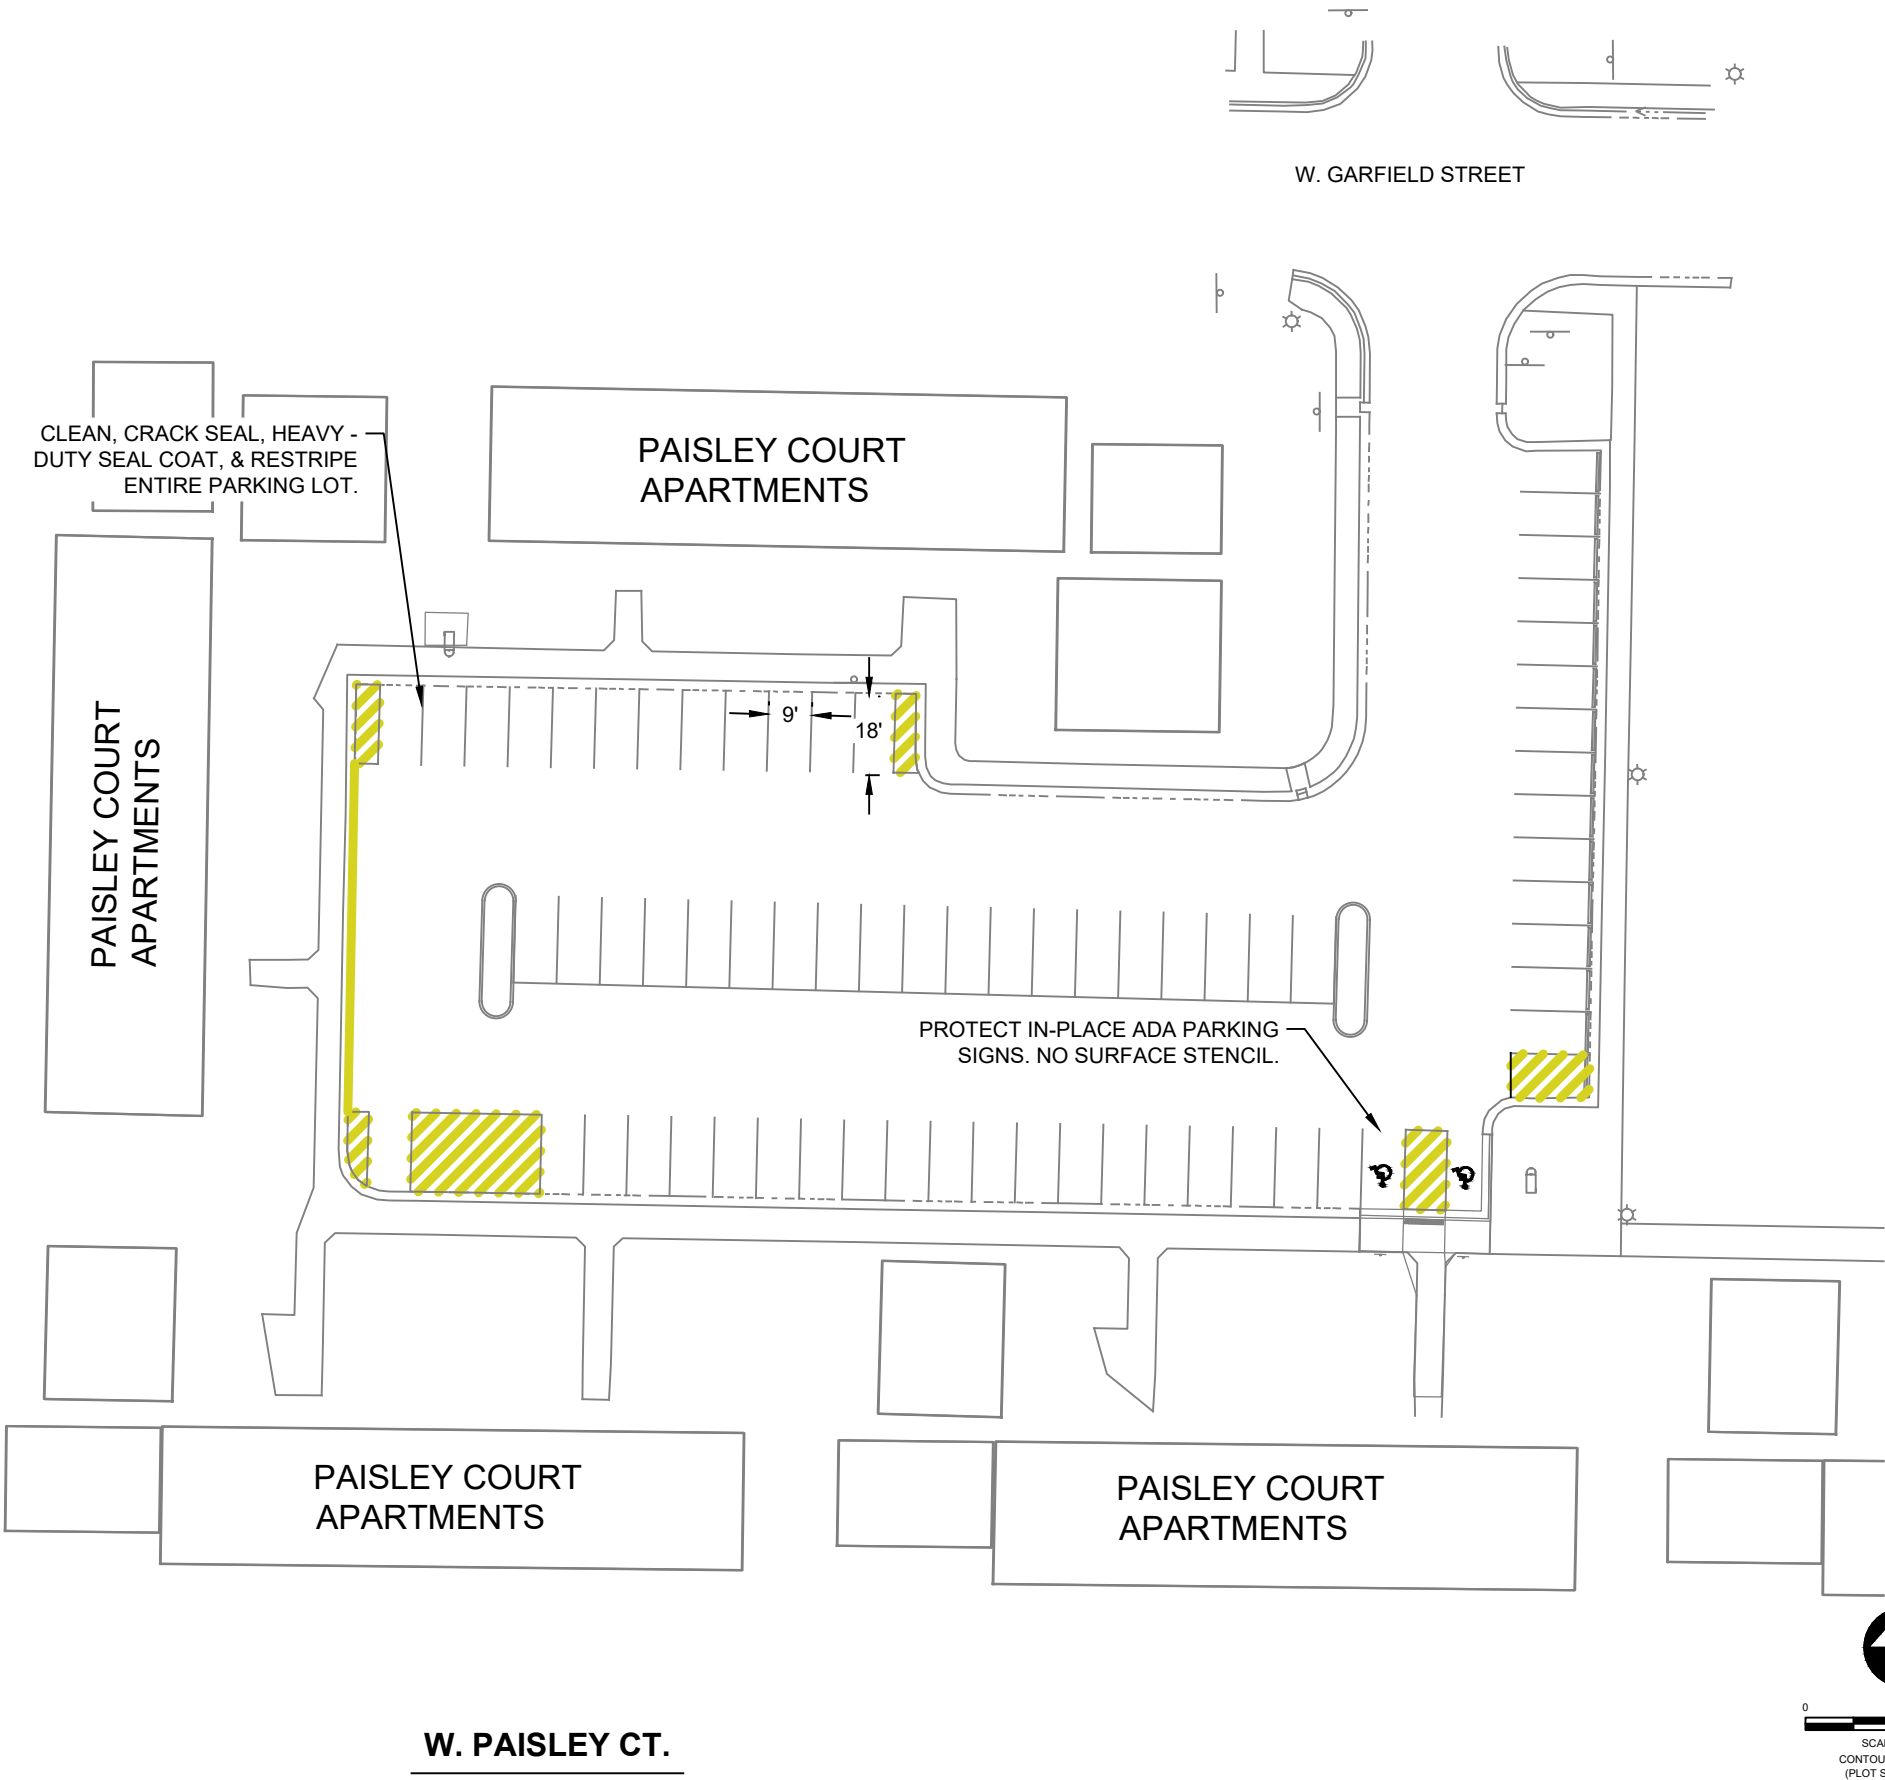

Jan 21, 2025 - 10:41am - 2025 MSU Parking Maintenance_FGH.dwg
C:\dpe-pwork\dpe-prod\dms2619\



MSU-CPDC

MONTANA STATE UNIVERSITY
BOZEMAN, MONTANA
PHONE: 406.994.5413
FAX: 406.994.5665

PARKING
MAINTENANCE 2025



DRAWN BY: B. SMIL
REVIEWED BY: S. ESLINGER

REV.	DESCRIPTION	DATE

PPA#24-1177

SHEET TITLE


W.
PAISLEY
CT.

SHEET
CP1-51W

DATE
01/15/2025

QUANTITY ESTIMATES		
UNITS	QUANTITY	UNIT
4" PAINT STRIPING	144	LF
HEAVY - DUTY SEAL COAT	3,901	SF
"NO PARKING" HATCHED DESIGNATION	377	SF
LOT AREA	3,901	SF

MAINTENANCE HISTORY	
YEAR	MAINTENANCE PERFORMED
2024	CLEANED, CRACK SEALED, CURBS PAINTED, AND RESTRIPED ENTIRE LOT.

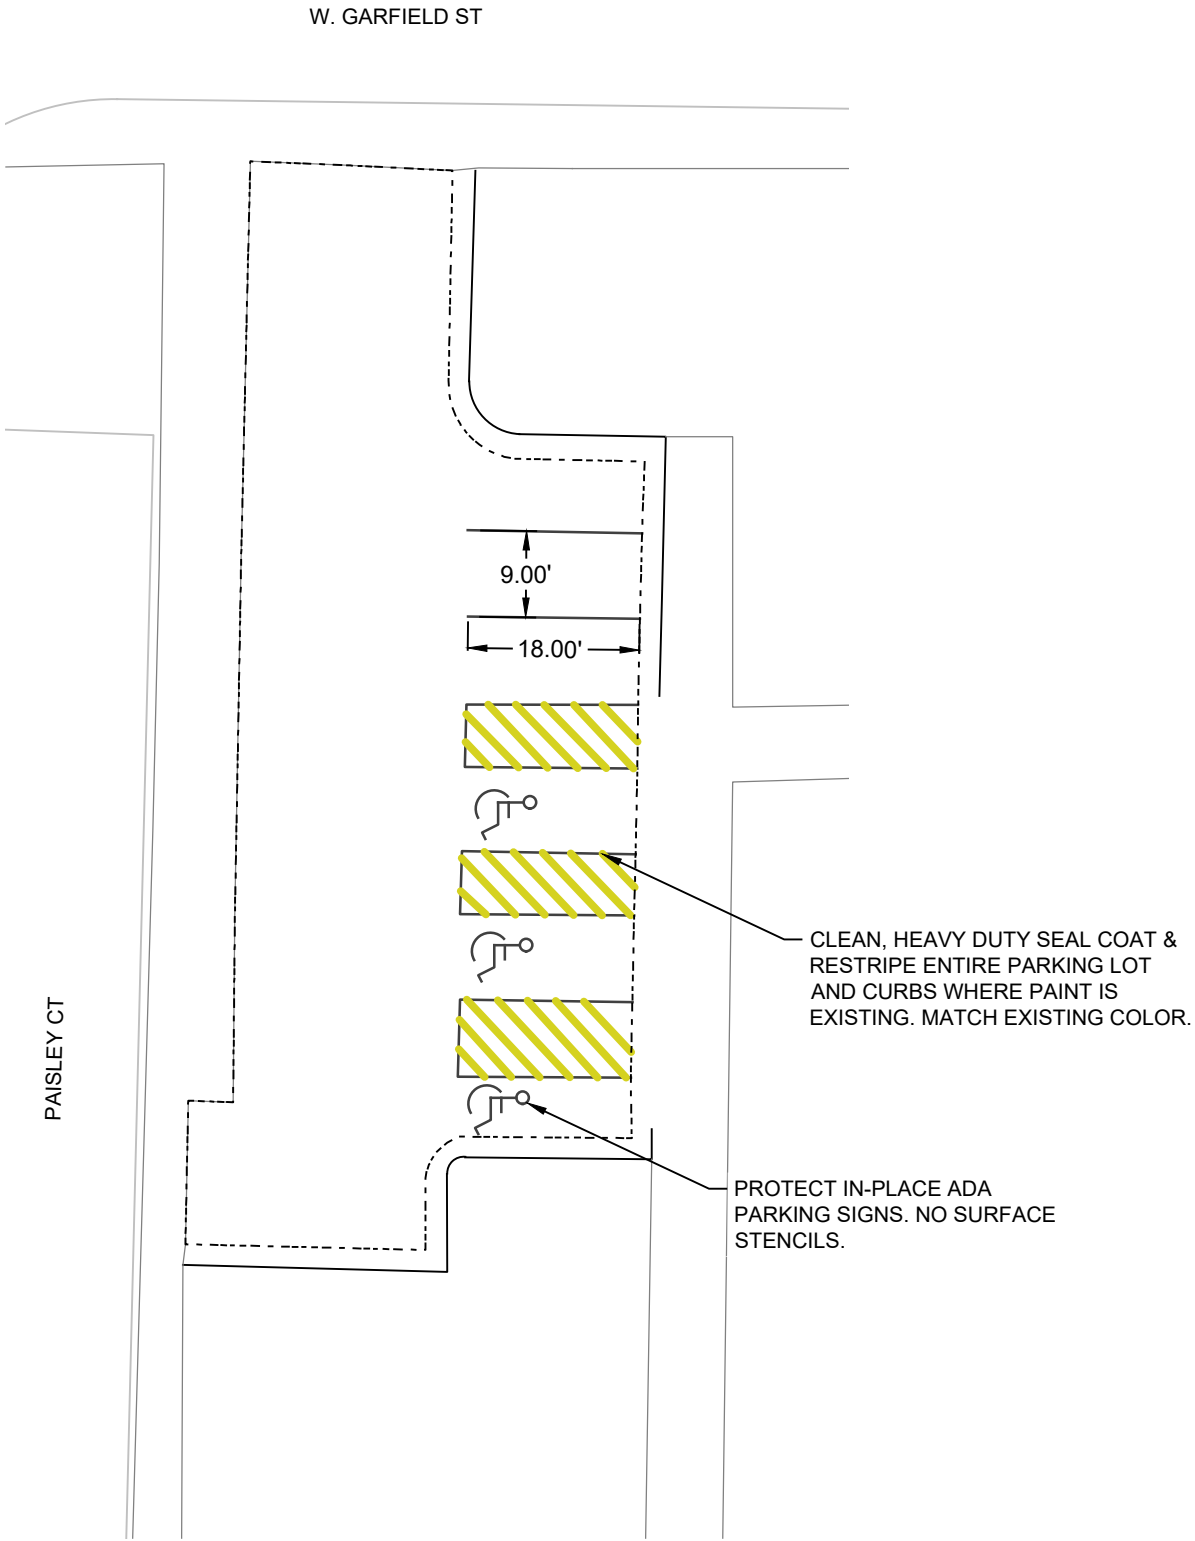

AUXILLARY SERVICES



MSU-CPDC

MONTANA STATE UNIVERSITY
BOZEMAN, MONTANA
PHONE: 406.994.5413
FAX: 406.994.5665

PARKING
MAINTENANCE 2025



DRAWN BY: B. SMAIL		
REVIEWED BY: S. ESLINGER		
REV.	DESCRIPTION	DATE

PPA#24-1177

SHEET TITLE


AUXILLARY SERVICES

SHEET
CP1-52

DATE
01/15/2025


QUANTITY ESTIMATES		
UNITS	QUANTITY	UNIT
4" PAINT STRIPING	280	LF
"NO PARKING" HATCHED DESIGNATION	888	SF
LOT AREA	8,433	SF

MAINTENANCE HISTORY	
YEAR	MAINTENANCE PERFORMED
2024	CLEANED, CRACK SEALED, CURBS PAINTED, AND RESTRIPED ENTIRE LOT.

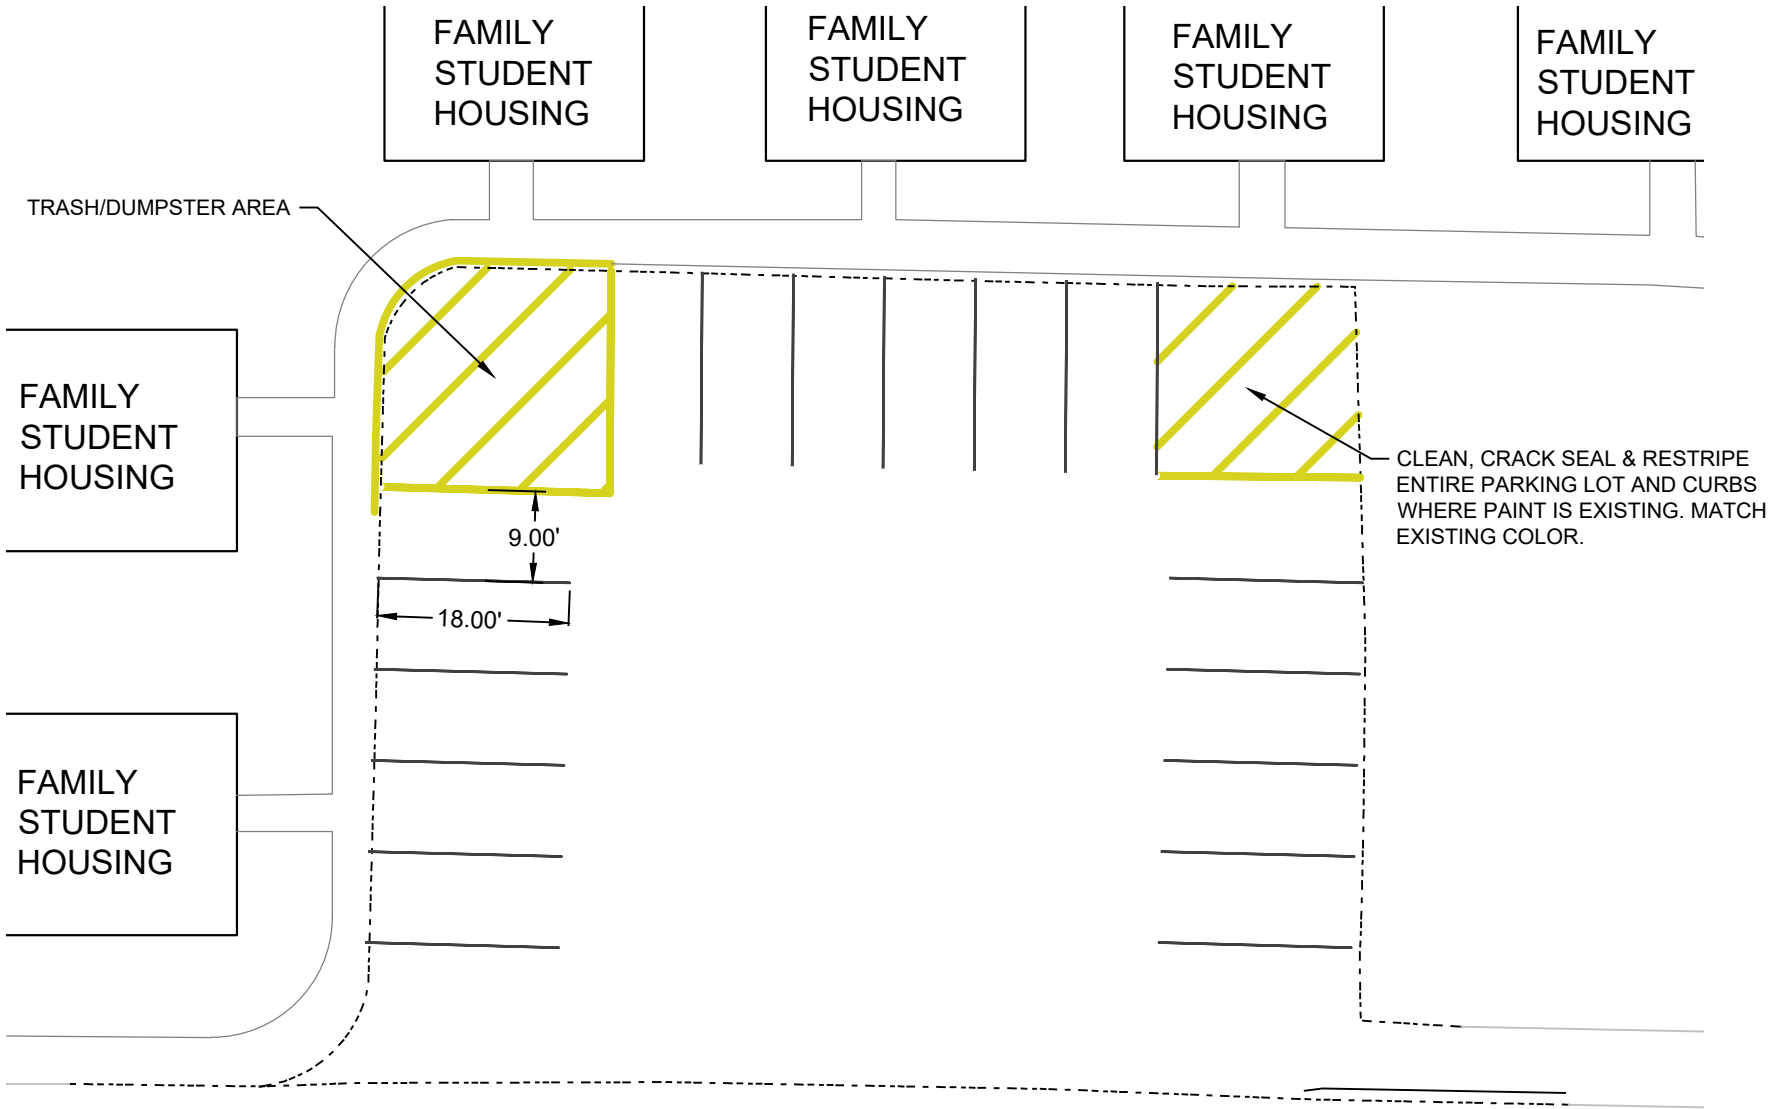

W. GARFIELD ST

GOPHER LOT

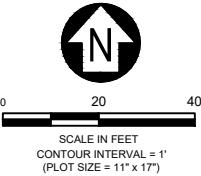


Jan 21, 2025 - 10:41am - 2025 MOR and GIS Lots.dwg
C:\dja-pwwork\dja-prod\dms26319\



MSU-CPDC

MONTANA STATE UNIVERSITY
BOZEMAN, MONTANA
PHONE: 406.994.5413
FAX: 406.994.5665

PARKING
MAINTENANCE 2025

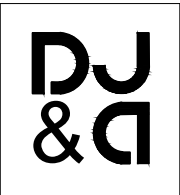

DRAWN BY: B. SMAIL		
REVIEWED BY: S. ESLINGER		
REV.	DESCRIPTION	DATE

PPA#24-1177

SHEET TITLE


GOPHER LOT

SHEET
CP1-53


DATE
01/15/2025

QUANTITY ESTIMATES		
UNITS	QUANTITY	UNIT
4" PAINT STRIPING	260	LF
"NO PARKING" HATCHED DESIGNATION	192	SF
LOT AREA	9,715	SF

MAINTENANCE HISTORY	
YEAR	MAINTENANCE PERFORMED
2024	CLEANED, CRACK SEALED, CURBS PAINTED, AND RESTRIPED ENTIRE LOT.

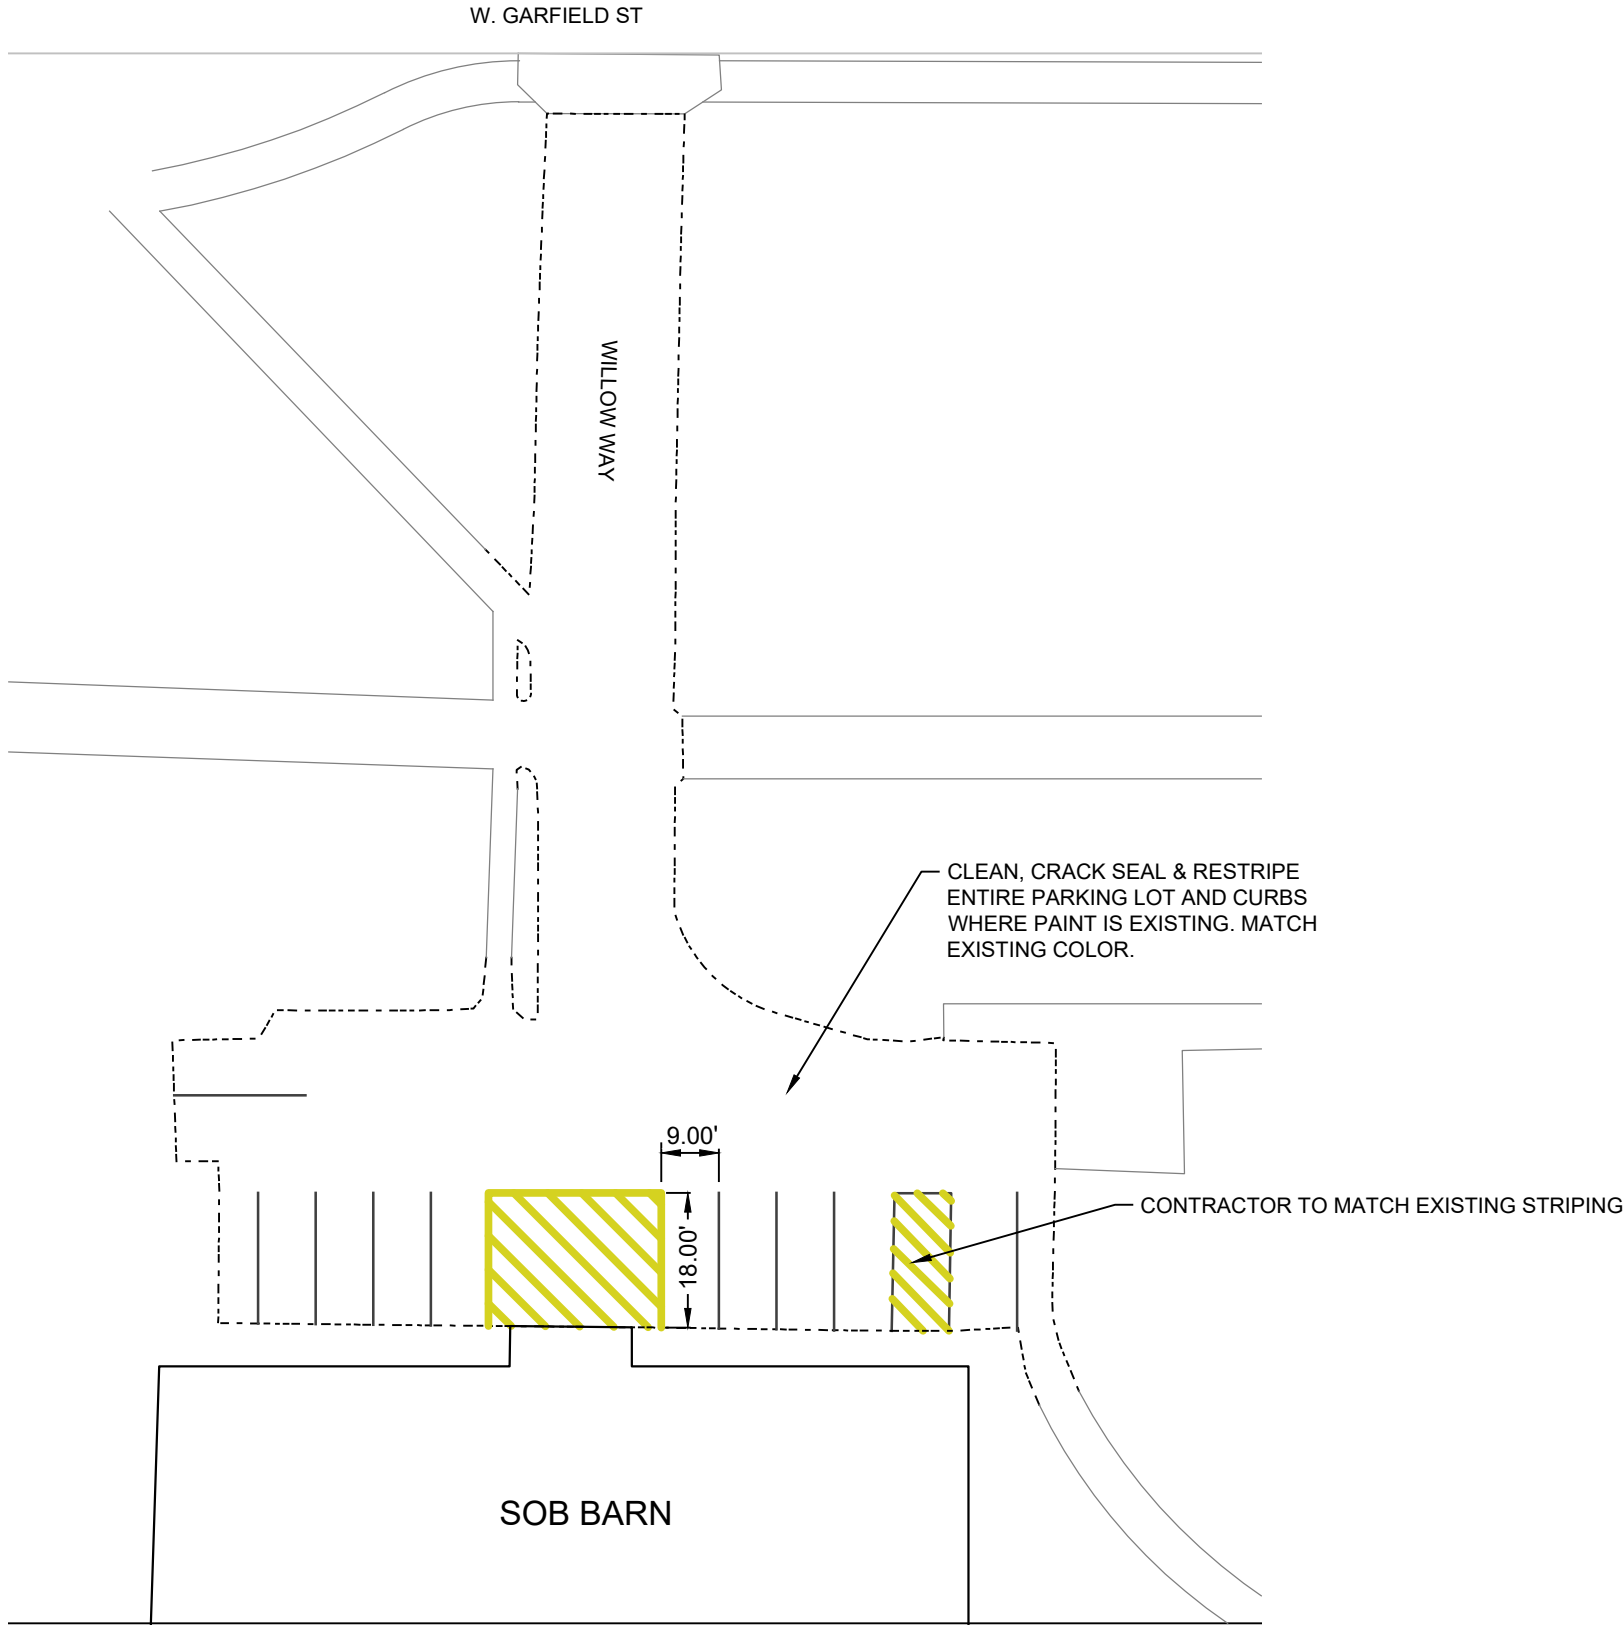

SOB BARN LOT

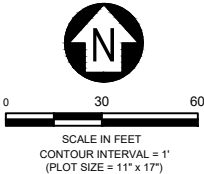

Jan 21, 2025 - 10:41 am - 2025 MOR and GIS Lots.dwg
C:\dja-pwwork\dja-prod\dms26319\



MSU-CPDC

MONTANA STATE UNIVERSITY
BOZEMAN, MONTANA
PHONE: 406.994.5413
FAX: 406.994.5665

**PARKING
MAINTENANCE 2025**



DRAWN BY: B. SMAIL		
REVIEWED BY: S. ESLINGER		
REV.	DESCRIPTION	DATE

PPA#24-1177

SHEET TITLE



SOB BARN
LOT

SHEET

CP1-54

DATE


01/15/2025

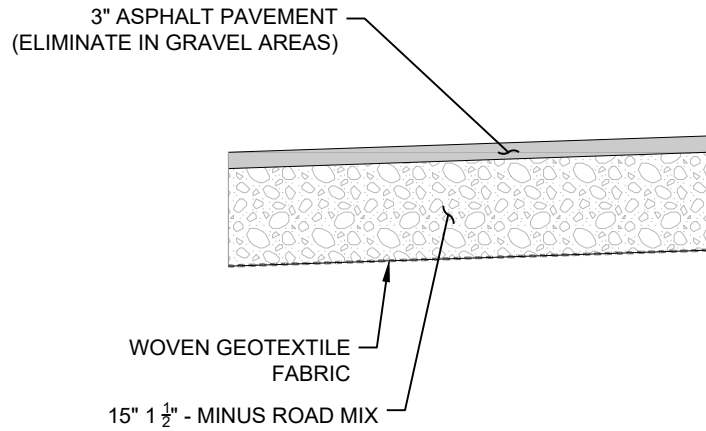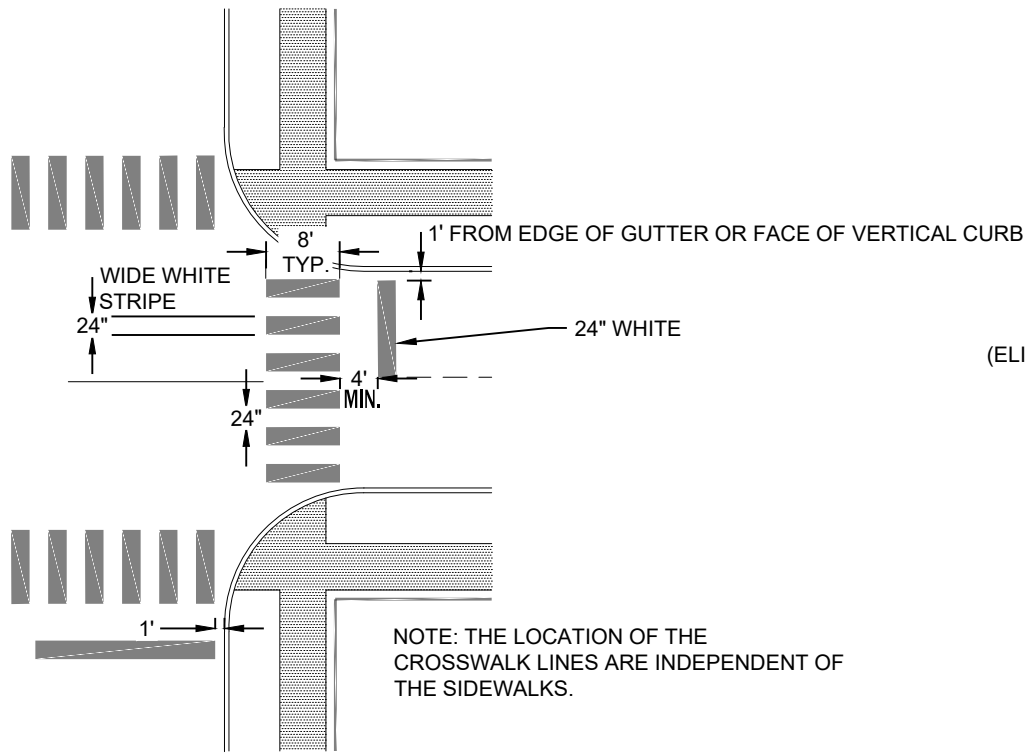



REMOVE AND REPLACE SECTION DETAIL NOTES:

1. REMOVE AND REPLACE ASPHALT AND GRAVEL AREAS AS SHOWN IN THE PROJECT DRAWINGS.
2. EXCAVATE SECTION DEPTH AND COMPACT SUBGRADE TO 95% ASTM D698.
3. DISPOSE OF EXCAVATED MATERIALS IN A LAWFUL MANNER.
4. GEOTEXTILE SHALL BE A WOVEN FABRIC: MIRAFI 600X, CONTECH C300 OR APPROVED EQUAL.
5. COMPACT BASE COURSE TO 95% ASTM D698 +/- 2% OPTIMUM MOISTURE
6. BEFORE PAVING SAW CUT ADJACENT ASPHALT IN STRAIGHT LINES WITH A CLEAN EADGE. APPLY TACK COAT TO SAW CUT EDGES.
7. COMPACT ASPHALT PAVEMENT TO 95% ASTM D2041. MATCH ADJACENT GRADES AND PERPETUATE EXISTING DRAINAGE.

1 PEDESTRIAN CROSS WALK MARKINGS & 24" STOP BAR
C5-1 NTS

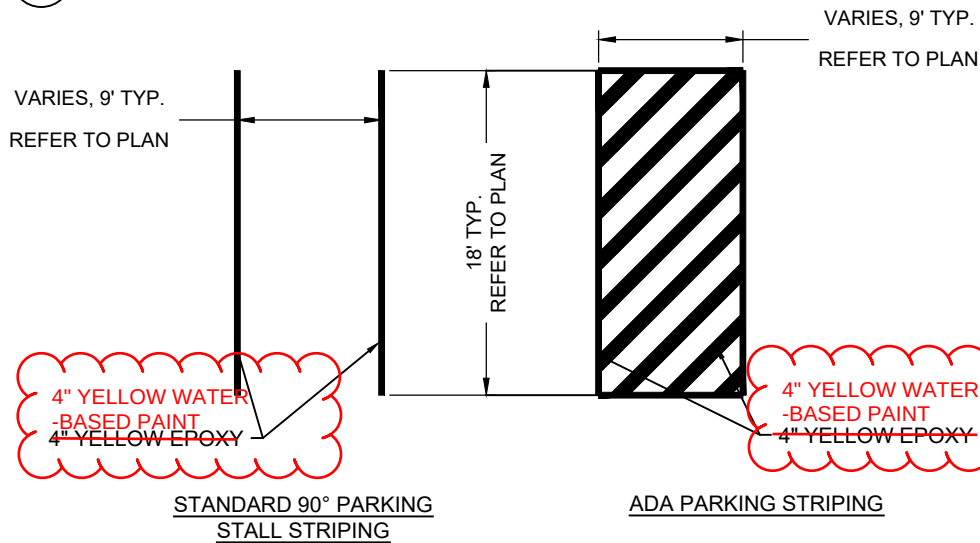

2 PARKING LOT SECTION
C5-1 NTS

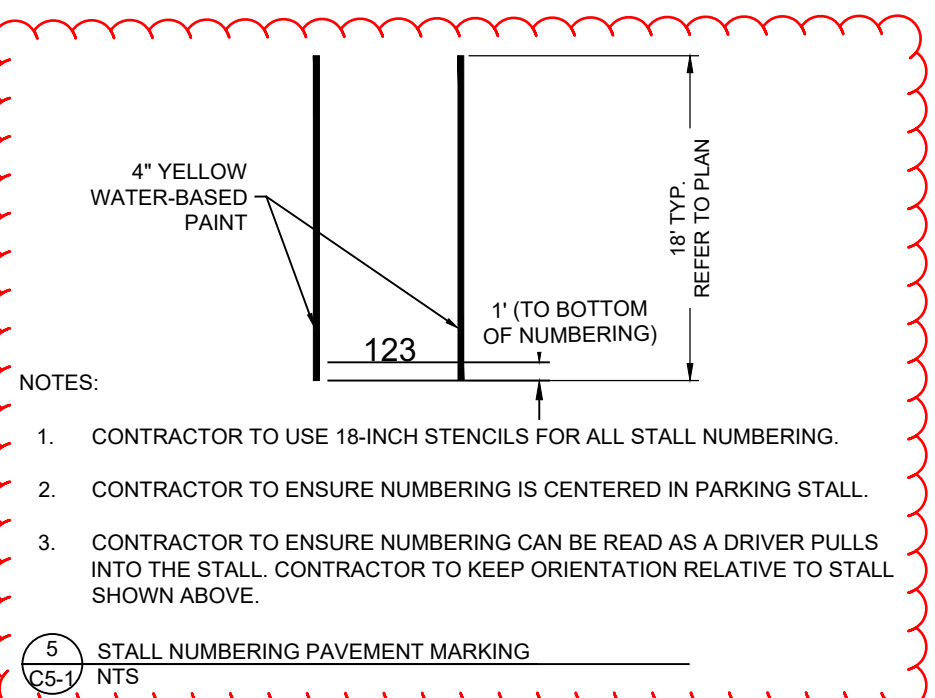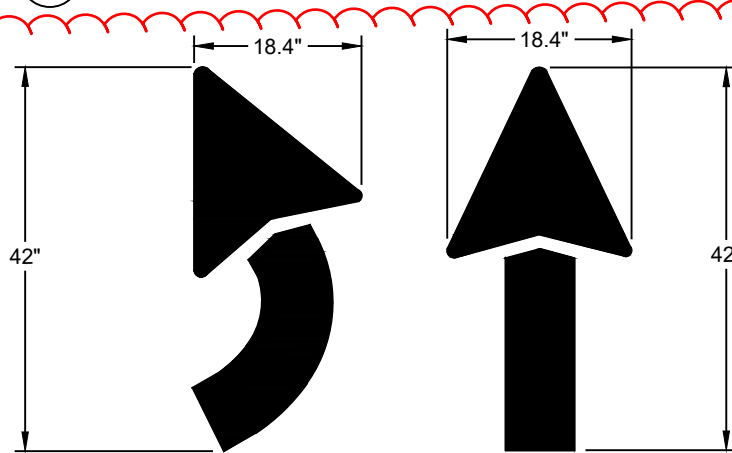

NOTES:

1. CONTRACTOR TO USE 18-INCH STENCILS FOR ALL STALL NUMBERING.
2. CONTRACTOR TO ENSURE NUMBERING IS CENTERED IN PARKING STALL.
3. CONTRACTOR TO ENSURE NUMBERING CAN BE READ AS A DRIVER PULLS INTO THE STALL. CONTRACTOR TO KEEP ORIENTATION RELATIVE TO STALL SHOWN ABOVE.

3 TYPICAL PAVEMENT MARKINGS
C5-1 NTS



5 "NO PARKING FIRE LANE" CURB MARKING
C5-1 NTS

NOTES:

1. FIRE LANE CURB LETTERING SHALL BE WHITE, 3" IN HEIGHT WITH A MINIMUM OF 0.5" STROKE.
2. FIRE LANE CURB LETTERING SHALL BE PAINTED ON THE FACE OF THE CURB.
3. A COMPLETE SET OF STENCILS SHALL BE REQUIRED AT EVERY 25 FEET OF CURB.
4. ALL RED CURBS SHALL BE STENCILED.

4 PARKING ARROWS
C5-1 NTS

5 STALL NUMBERING PAVEMENT MARKING
C5-1 NTS